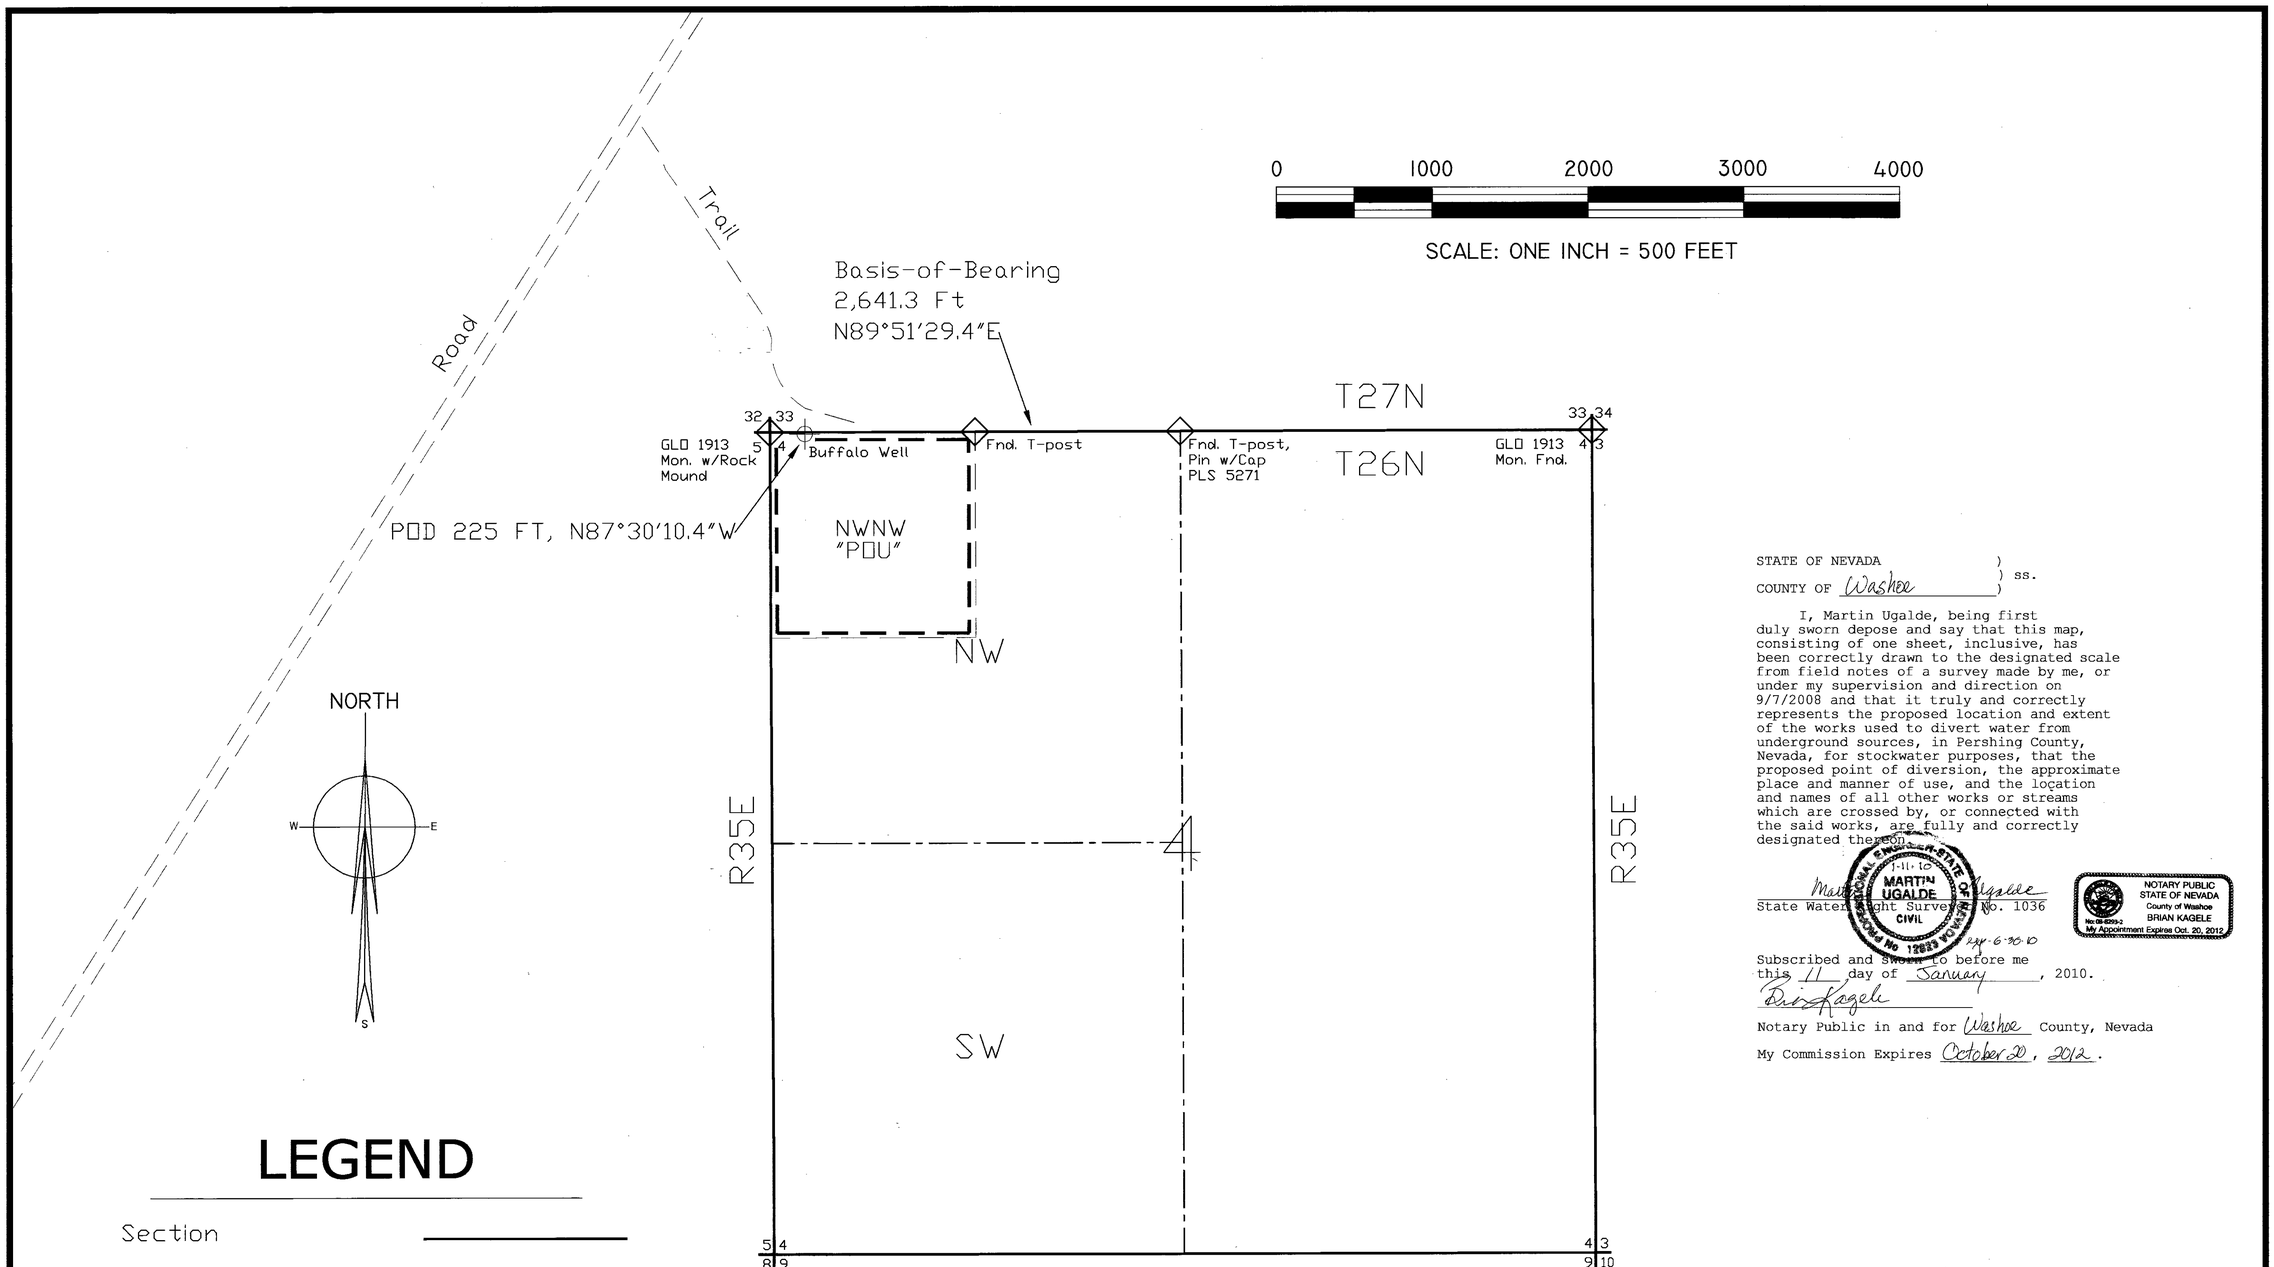

STATE OF NEVADA)
) ss.
COUNTY OF Washoe)

I, Martin Ugalde, being first duly sworn depose and say that this map, consisting of one sheet, inclusive, has been correctly drawn to the designated scale from field notes of a survey made by me, or under my supervision and direction on 9/7/2008 and that it truly and correctly represents the proposed location and extent of the works used to divert water from underground sources, in Pershing County, Nevada, for stockwater purposes, that the proposed point of diversion, the approximate place and manner of use, and the location and names of all other works or streams which are crossed by, or connected with the said works, are fully and correctly designated thereon.

Martin Ugalde
State Water Right Surveyor No. 1036

Exp. 6-30-10

Subscribed and sworn to before me this 11 day of January, 2010.

Brian Kagele
Notary Public in and for Washoe County, Nevada
My Commission Expires October 20, 2012.

LEGEND

Section	
¼ Section	
1/16 Section	
Proposed POD	
Corner Found	
Place of Use	POU

FOR STATE ENGINEER'S USE

FILED
FEB 01 2010
STATE ENGINEER'S OFFICE

MAP

For Application to Appropriate Water
NWNW Section 4, T26N R35E, MDBM

FOR: Stockwater
BY: Jim Estill; FROM: Underground
IN: Pershing County, Nevada

79261