EXISTING and PROPOSED POINTS OF DIVERSION, PLACES and MANNERS OF USE
SECTION 4, T.42N., R.19E., M.D.M., PORTIONS OF SECTIONS 3 and 9, T.42N., R.19E., M.D.M., PORTIONS OF SECTION 33, T.43N., R.19E., M.D.M. WASHOE COUNTY, NEVADA

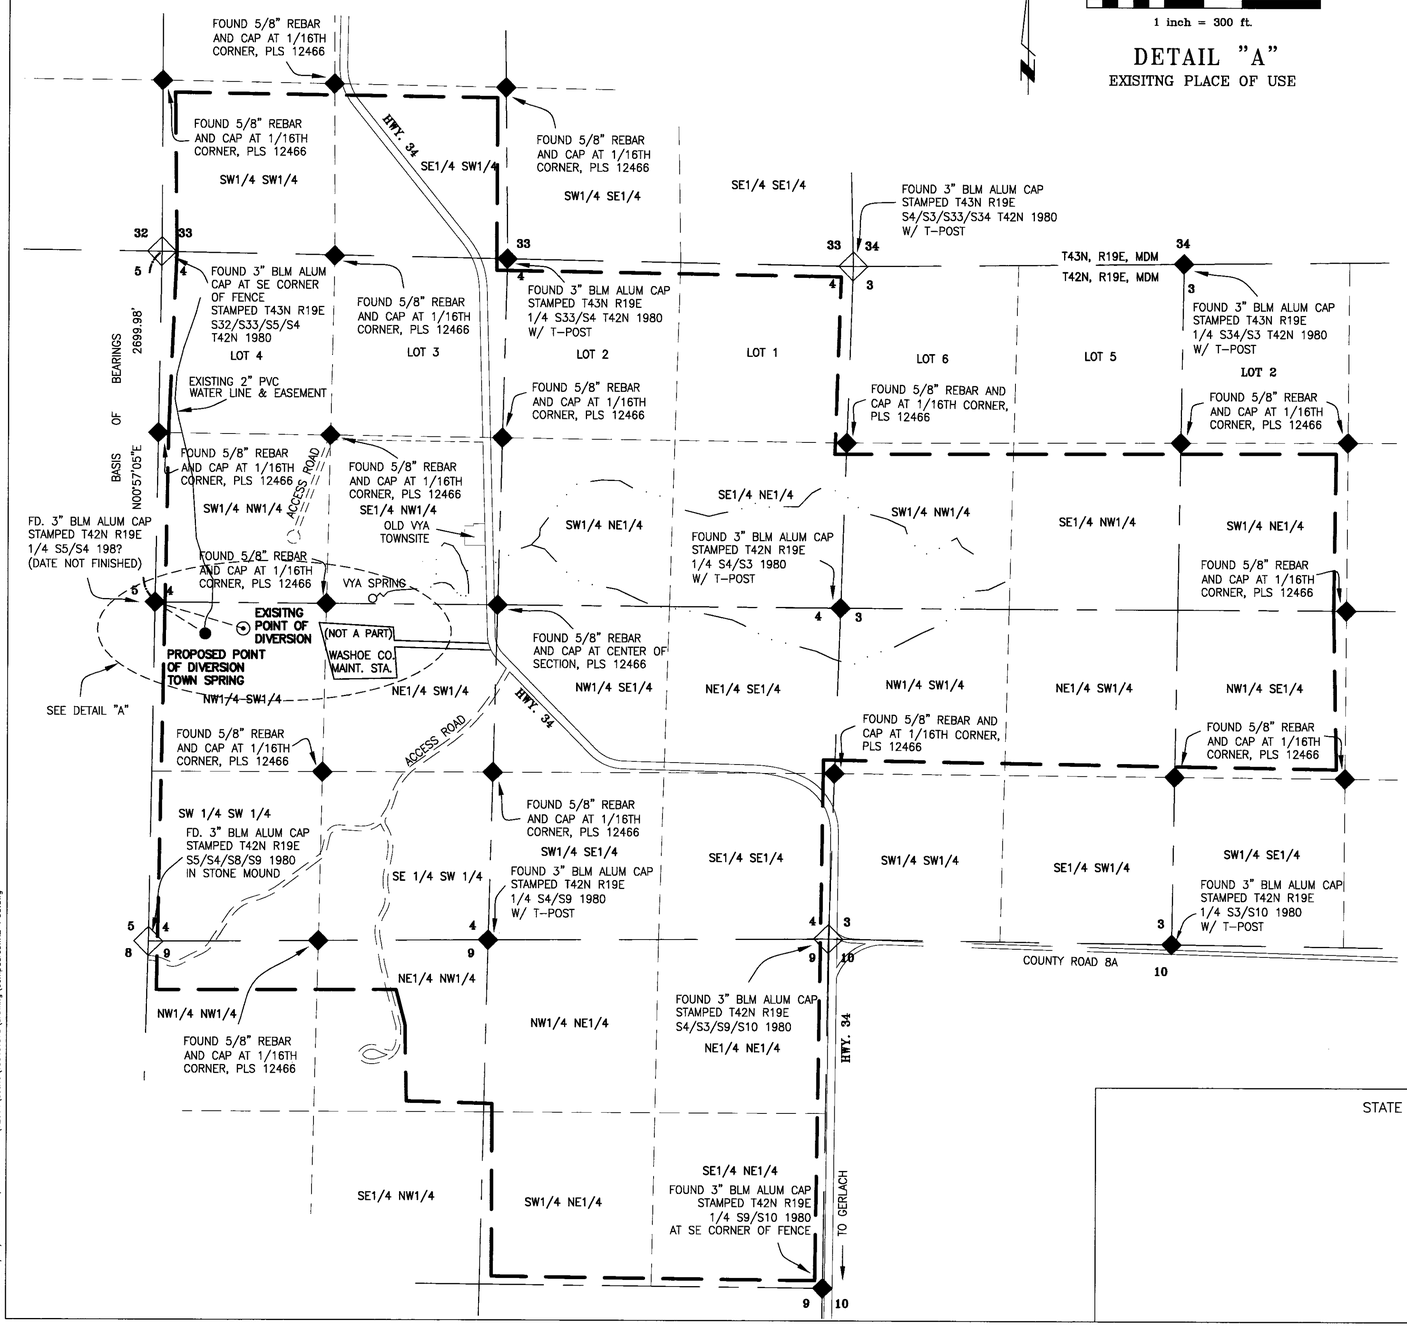

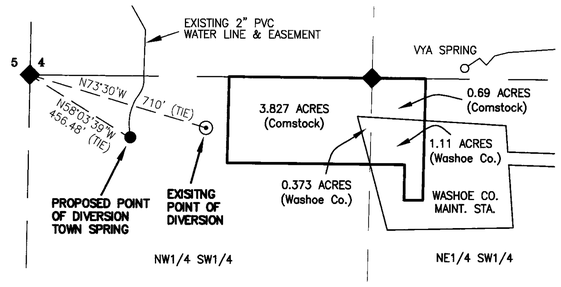

0 300 450 600 900

1 inch = 300 ft.

DETAIL "A"
EXISITNG PLACE OF USE

STATE OF NEVADA } SS
COUNTY OF WASHOE

I, MICHAEL D. BUSCHELMAN, BEING FIRST DULY SWORN, DEPOSE AND SAY THAT THIS MAP, CONSISTING OF ONE SHEET, HAS BEEN CORRECTLY DRAWN TO THE DESIGNATED SCALE FROM A SURVEY MADE UNDER MY SUPERVISION AND DIRECTION ON OR BEFORE JANUARY 28, 2010, UTILIZING INFORMATION OBTAINED FROM THE MAP OF DIVISION INTO LARGE PARCELS REFERENCED BELOW, THAT THIS MAP TRULY AND CORRECTLY REPRESENTS EXISTING AND PROPOSED POINTS OF DIVERSION, PLACES OF USE AND MANNERS OF USE OF A PORTION OF PERMIT NO. 9810 (CERTIFICATE No. 2090) USED TO DIVERT WATER FROM TOWN SPRING IN WASHOE COUNTY, NEVADA BY COMSTOCK COMPADRES, LLC FOR QUASI MUNICIPAL AND DOMESTIC AND IRRIGATION PURPOSES.

Michael D. Buschelman
MICHAEL D. BUSCHELMAN
STATE WATER RIGHT SURVEYOR NO. 792 Exp 12-31-10 1-28-10

SUBSCRIBED AND SWORN TO BEFORE ME THIS 28th DAY OF January, 2010

Tracy Black
NOTARY PUBLIC

MY COMMISSION EXPIRES: October 30, 2010

TRACY BLACK
Notary Public - State of Nevada
Appointment Recorded in Washoe County
No: 05-109863-2 - Expires October 30, 2010

REFERENCES:
1. MERGER AND RESUBDIVISION OF DIVISION INTO LARGE PARCELS FOR COMSTOCK COMPADRES, LLC, WALTERS LIVING TRUST AND GENTRY LIVING TRUST, RECORDED MAY 12, 2008 AS LAND MAP 229, FILE NO. 3648789 IN THE OFFICIAL RECORDS OF WASHOE COUNTY.
2. REFER TO WASHOE COUNTY ASSESSOR PARCEL MAPS UNDER BOOK 61, PAGES 01 AND 26.
3. REFER TO USGS 7 1/2 MINUTE MAP TITLED "VYA, NEV" FOR LOCATION OF DRAINAGES.
4. REFER TO CULTURE MAP SUPPORTING PROOF OF BENEFICIAL USE UNDER PERMIT No. 9810 (CERTIFICATE No. 2090)

BASIS OF BEARINGS
WEST LINE OF THE NW 1/4 OF SECTION 4, TOWNSHIP 42 NORTH, RANGE 19 EAST, MOUNT DIABLO MERIDIAN BEARS NORTH 00°57'05" EAST PER MERGER AND RESUBDIVISION OF DIVISION INTO LARGE PARCELS FOR COMSTOCK COMPADRES, LLC, WALTERS LIVING TRUST AND GENTRY LIVING TRUST, RECORDED MAY 12, 2008 AS LAND MAP 229, FILE NO. 3648789 IN THE OFFICIAL RECORDS OF WASHOE COUNTY.

LEGEND
- EXISTING POINT OF DIVERSION – PERMIT No. 9810
- TOWN SPRING, PROPOSED POINT OF DIVERSION
- FOUND SECTION CORNER, AS NOTED
- FOUND 1/4 CORNER OR 1/16 CORNER, AS NOTED
- 5 SECTION NUMBER
- PROPOSED PLACE OF USE
- SECTION LINE
- QUARTER SECTION LINE
- SIXTEENTH SECTION LINE
- DRAINAGE PER USGS MAP
- ACCESS ROAD
- EXISTING PLACE OF USE

Stantec Consulting
6980 Sierra Center Parkway, Suite 100
Reno NV U.S.A.
89511
Tel. 775.850.0777
Fax. 775.850.0787
www.stantec.com

GRAPHIC SCALE
0 600 900 1200 1800
(IN FEET)
1 inch = 600 ft.

MICHAEL D. BUSCHELMAN CONSULTING, INC.
Post Office Box 51371
Sparks, Nevada 89435
(775) 355-9628 Office
(775) 355-9629 Fax

STATE ENGINEER'S USE

79366 & 79367

FILED JAN 29 2010 STATE ENGINEER'S OFFICE

MAP TO ACCOMPANY APPLICATION TO CHANGE THE POINT OF DIVERSION, PLACE AND MANNER OF USE OF A PORTION OF PERMIT No. 9810 (CERTIFICATE No. 2090) FOR QUASI MUNICIPAL AND DOMESTIC AND IRRIGATION PURPOSES BY

COMSTOCK COMPADRES, LLC

FROM TOWN SPRING, IN WASHOE COUNTY, NEVADA

PLOT DATE: 1/28/10 2:22 PM, DRAWING: V:\52850\active\185401075\drawing\Compadres\R2-POU.dwg

79367 79366