NORTHWEST QUARTER (NW 1/4) OF SECTION 29, TOWNSHIP 19 SOUTH, RANGE 53 EAST, M.D.M., NYE COUNTY, NEVADA

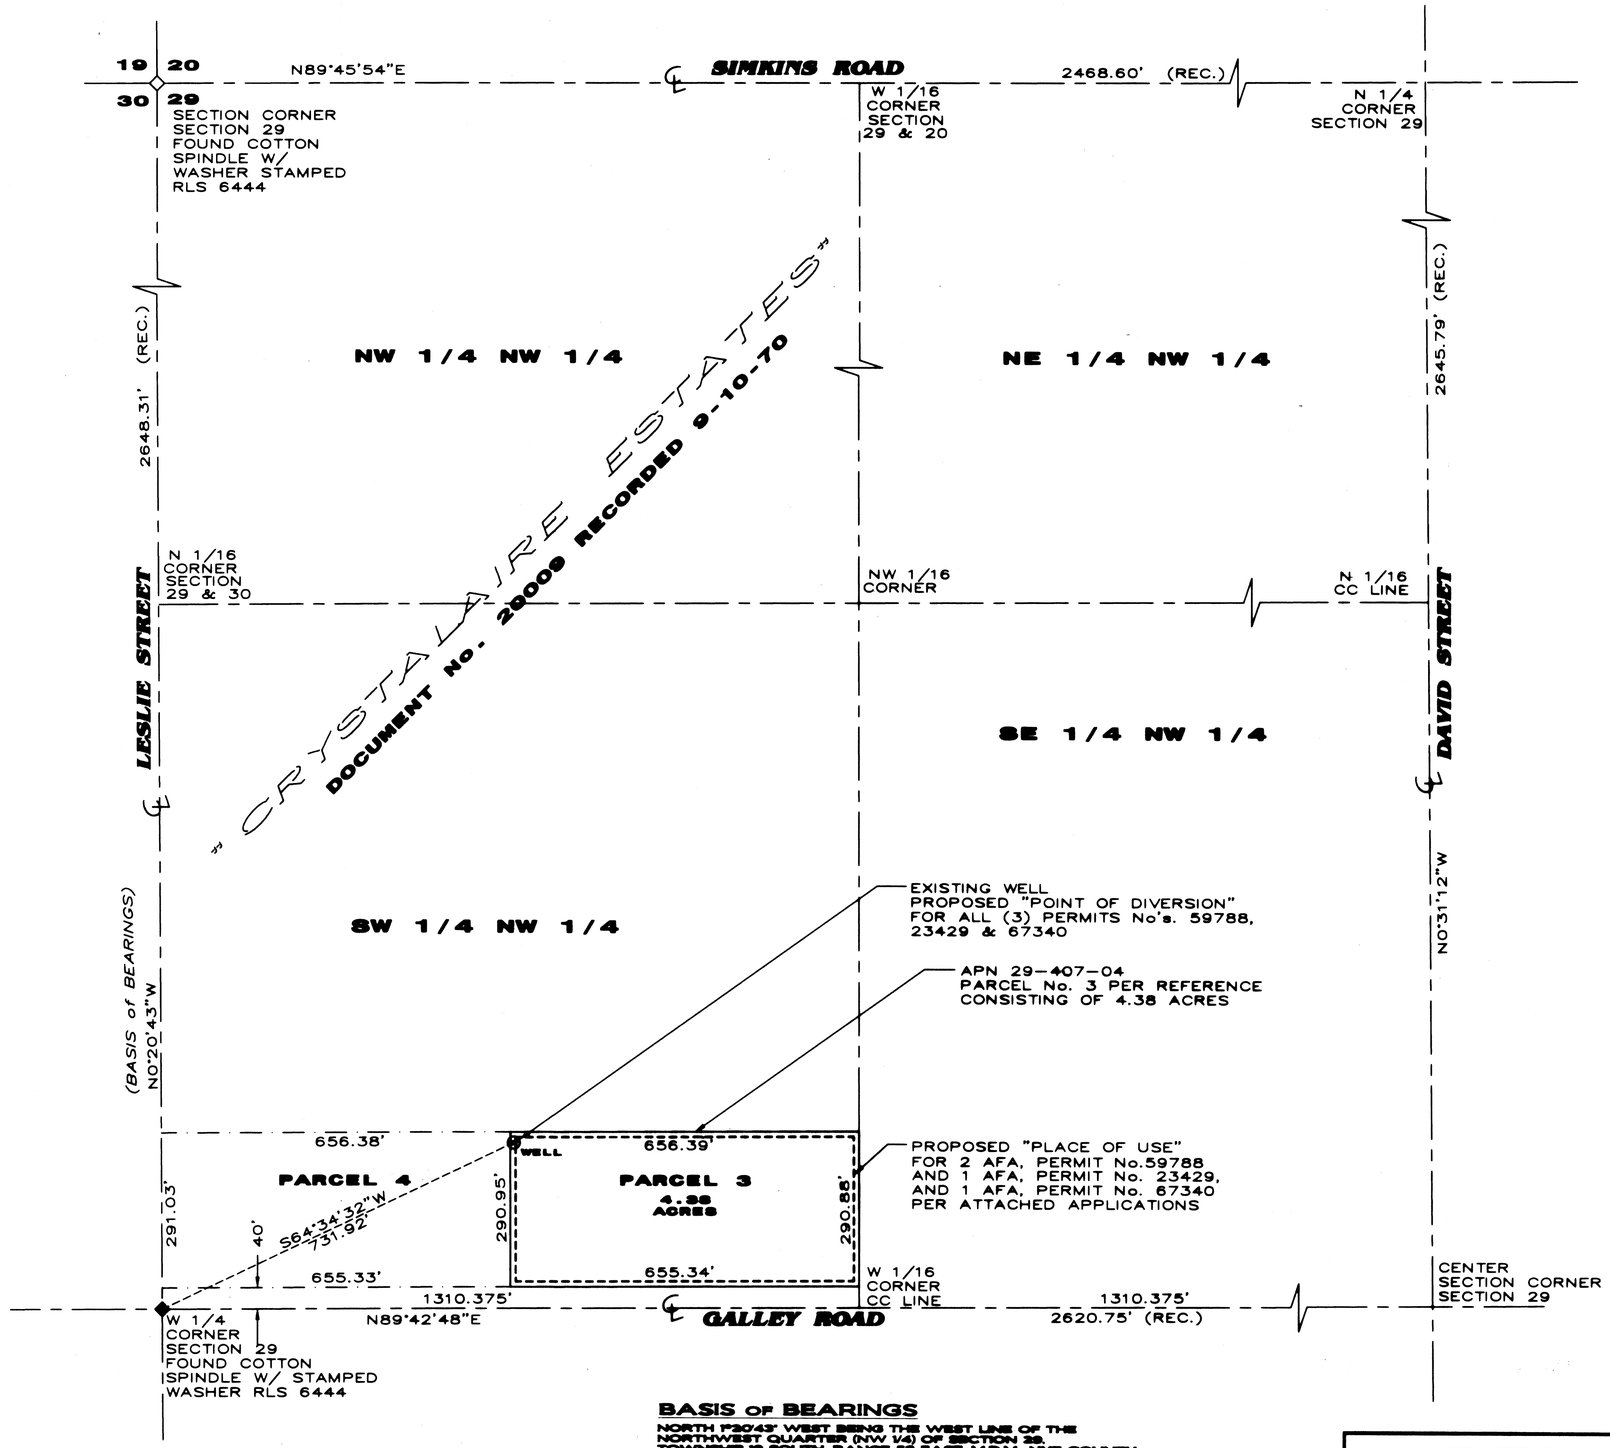

SURVEYOR'S CERTIFICATE:

STATE OF: NEVADA
COUNTY OF NYE } SS

I, DONALD E. JARAGOSKY, BEING FIRST DULY SWORN, DEPOSE AND SAY THAT SITE INSPECTIONS HAVE BEEN MADE BY ME, OR UNDER MY SUPERVISION AND DIRECTION, DURING THE 8TH OF AUGUST 2009 AND THE 8TH OF AUGUST 2009 THAT THE LOCATION OF EACH REFERENCE MONUMENT HAS BEEN VERIFIED BY SITE INSPECTION; THAT THE POINT OF DIVERSION AND PLACE OF USE SITES HAVE BEEN INSPECTED; THAT THIS MAP, CONSISTING OF 1 SHEET, NUMBERED 1 OF 1, HAS BEEN CORRECTLY DRAWN TO THE DESIGNATED SCALE FROM SURVEYING CALCULATION NOTES PREPARED BY ME, OR UNDER MY SUPERVISION AND DIRECTION, RELYING UPON ANALYSIS OF RECORDED SURVEY MAPS AND OTHER RECORDED SURVEYING DOCUMENTS IN THE OFFICE OF THE NYE COUNTY RECORDER, THAT THIS MAP TRULY AND CORRECTLY REPRESENTS THE PROPOSED LOCATION AND EXTENTS OF THE WORK USED TO DIVERT WATER FROM AN UNDERGROUND SOURCE IN NYE COUNTY, NEVADA BY:

SAM J. PAYAN

FOR QUASI-MUNICIPAL PURPOSES THAT THE PROPOSED POINT OF DIVERSION, THE APPROXIMATE LOCATION AND SIZE OF THE DIVERTING CHANNEL OR OTHER CONDUIT, ALL RESERVOIRS OR BASINS, THE LOCATION AND NAMES OF ALL OTHER WORKS WHICH WILL CROSS OR CONNECT WITH THE PROPOSED WORKS, AND THE BOUNDARY OF ALL LANDS, SHOWING BY 40 ACRE SUBDIVISIONS THE AREAS PROPOSED TO BE SERVED, ARE FULLY AND CORRECTLY DESIGNATED THEREON.

DONALD E. JARAGOSKY — 9 SEP 09 DATE

STATE WATER RIGHTS SURVEYOR No.1212--P.L.S. No.6444

PROFESSIONAL LAND SURVEYOR - STATE OF NEVADA
DONALD E. JARAGOSKY
No.6444
9 SEP 09

ACKNOWLEDGMENT

STATE OF Nevada
COUNTY OF Nye
ON THIS 9 DAY OF Sept 2009
Donald E Jaragosky

PERSONALLY APPEARED BEFORE ME, A NOTARY PUBLIC IN AND FOR SAID COUNTY AND STATE, AND ACKNOWLEDGED TO ME THAT HE EXECUTED THE ABOVE INSTRUMENT.

Phyllis A. Lewis
(NOTARY PUBLIC)
MY COMMISSION EXPIRES July 3, 2011

Notary Public - State of Nevada
County of Nye
PHYLLIS A. LEWIS
My Appointment Expires
July 3, 2011
No. 08-8843-14

1" = 150'

GRAPHIC SCALE

150' 0 150' 600'
75' 300'
(IN FEET)
1 INCH = 150 FEET

BASIS OF BEARINGS

NORTH 1°20'43" WEST BEING THE WEST LINE OF THE NORTHWEST QUARTER (NW 1/4) OF SECTION 29, TOWNSHIP 19 SOUTH, RANGE 53 EAST, M.D.M., NYE COUNTY, NEVADA AS SHOWN ON "CRYSTALAIRE ESTATES" DOCUMENT No. 20009 RECORDED 10 SEPTEMBER 1970 IN THE OFFICE OF THE NYE COUNTY RECORDER, NYE COUNTY, NEVADA

REFERENCES

"CRYSTALAIRE ESTATES" DOCUMENT No. 20009
RECORDED 10 SEPTEMBER 1970

79581 CERTIFICATE NO. 19906 ISSUED 12-7-2015
79582 CERTIFICATE NO. 19907 ISSUED 12-7-2015
79583 CERTIFICATE NO. 19908 ISSUED 12-7-2015

TRIANGLE SURVEYING INC.
P.O. BOX 550 PAHRUMP, NEVADA 89041
1201 SOUTH HIGHWAY 160, SUITE 106
PAHRUMP, NEVADA 89048

STATE ENGINEER'S USE:

79581-83

3-26-2010
79581 changes POD, POU and MOU of portion 23429
79583 changes POD, POU and MOU of portion 67340

FILED
MAR 2 4 2010
STATE ENGINEER'S OFFICE

2010 MAR 24 AM 11:22
STATE ENGINEER'S OFFICE
2010 FEB 15 PM 3:07

MAP TO ACCOMPANY AN APPLICATION TO CHANGE THE POINT OF DIVERSION, MANNER OF USE AND PLACE OF USE OF A PORTION, AS APPROPRIATED UNDER PERMIT No. 23429 CERTIFICATION No. 7939, PERMIT No. 59788 AND PERMIT No. 67340

FOR QUASI-MUNICIPAL USE
BY: SAM J. PAYAN

FROM: UNDERGROUND SOURCE IN NYE COUNTY, NEVADA

79583 79582 79581