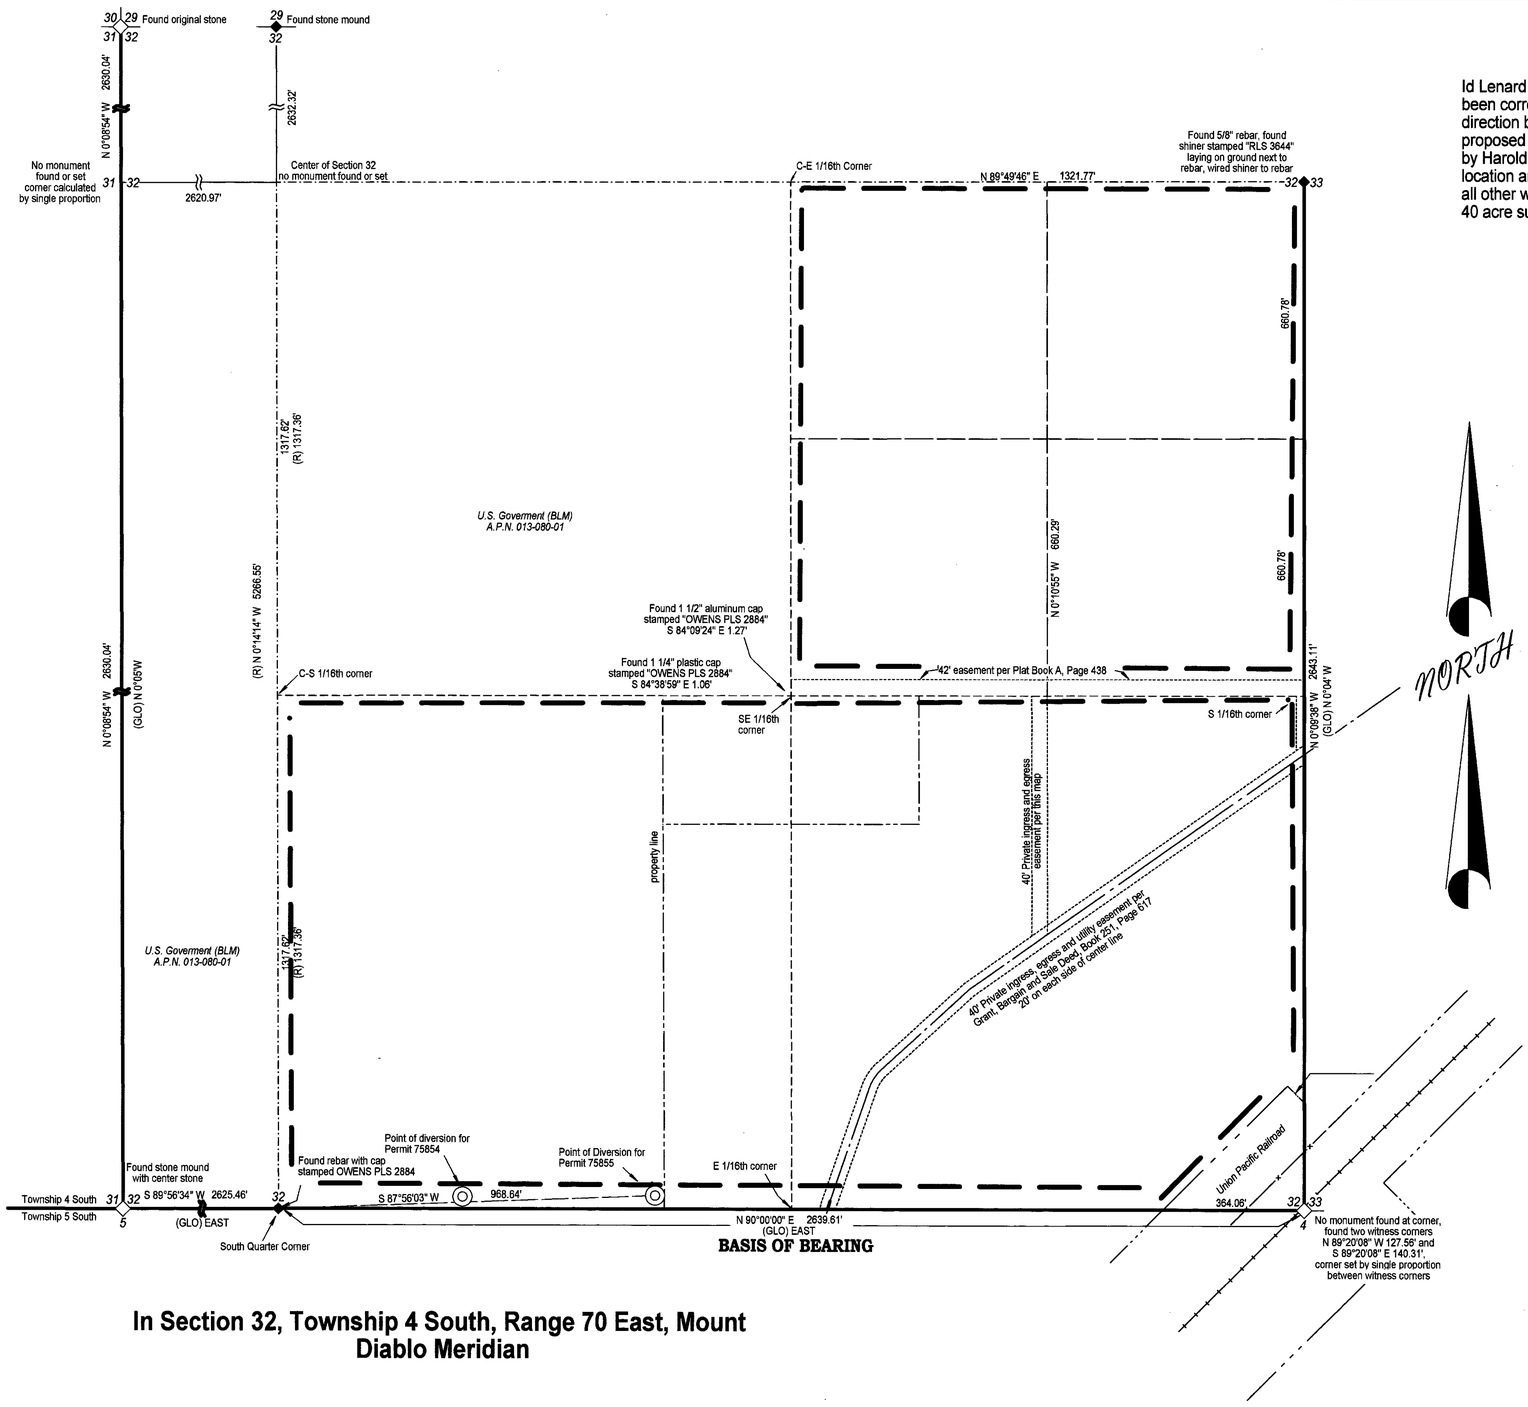

Id Lenard D. Smith, being first duly sworn depose and say that this map, consisting of one sheet inclusive, has been correctly drawn to the designated scale from field notes of a survey made under my supervision and direction between November 12, 2009 and November 16th, 2009, that it truly and correctly represents the proposed location and extent of the works used to divert water from underground in Lincoln County, Nevada by Harold Wittwer for irrigation and domestic purposes. That the proposed point of diversion, the approximate location and size of the diverting channel or other conduit, all reservoirs or basins, the location and names of all other works which will cross or connect with the proposed works, and the boundary of all lands, showing by 40 acre subdivisions the areas proposed to be served are fully and correctly designated thereon

Lenard D. Smith, State Water Right Surveyor #1033

Subscribed and sworn to before me this 17th day of Feb, 2010

Notary Public in and for Lincoln County, Nevada

My Copmmission expires 11-8-11

CHAR BRADSHAW
Notary Public State of Nevada
No. 07-1589-11
My appt. exp. Nov. 8, 2011

PROFESSIONAL LAND SURVEYOR, STATE OF NEVADA
LENARD D. SMITH
No. 12751

2/16/10

In Section 32, Township 4 South, Range 70 East, Mount Diablo Meridian

BASIS OF BEARING

The South line of the SE1/4, Section 32, Township 4 South, Range 70 East, M.D.M shown on the Original GLO Survey Plat dated April 8, 1902 as EAST

200 0 200 400 600 800

SCALE 1" = 200'

LEGEND

- Section line
- 1/4 section line
- 1/16 section line
- Broken section line
- Railroad right of way line
- Easement
- Place of use

Lenard Smith Land Survey

Lenard Smith Land Survey
509 Main Street
P.O. Box 443
Caliente, Nevada 89008
Phone/Fax 775 726 3365
Cell Phone 775 962 1196

STATE ENGINEER'S USE

79602

FILED
FEB 19 2010

2010 FEB 19 AM 11:27

MAP TO ACCOMPANY APPLICATION TO CHANGE THE PLACE OF USE AND MANNER OF USE UNDER PERMIT 75855

For Irrigation and Domestic

By Harold Wittwer

From underground

In Lincoln County, Nevada

79602