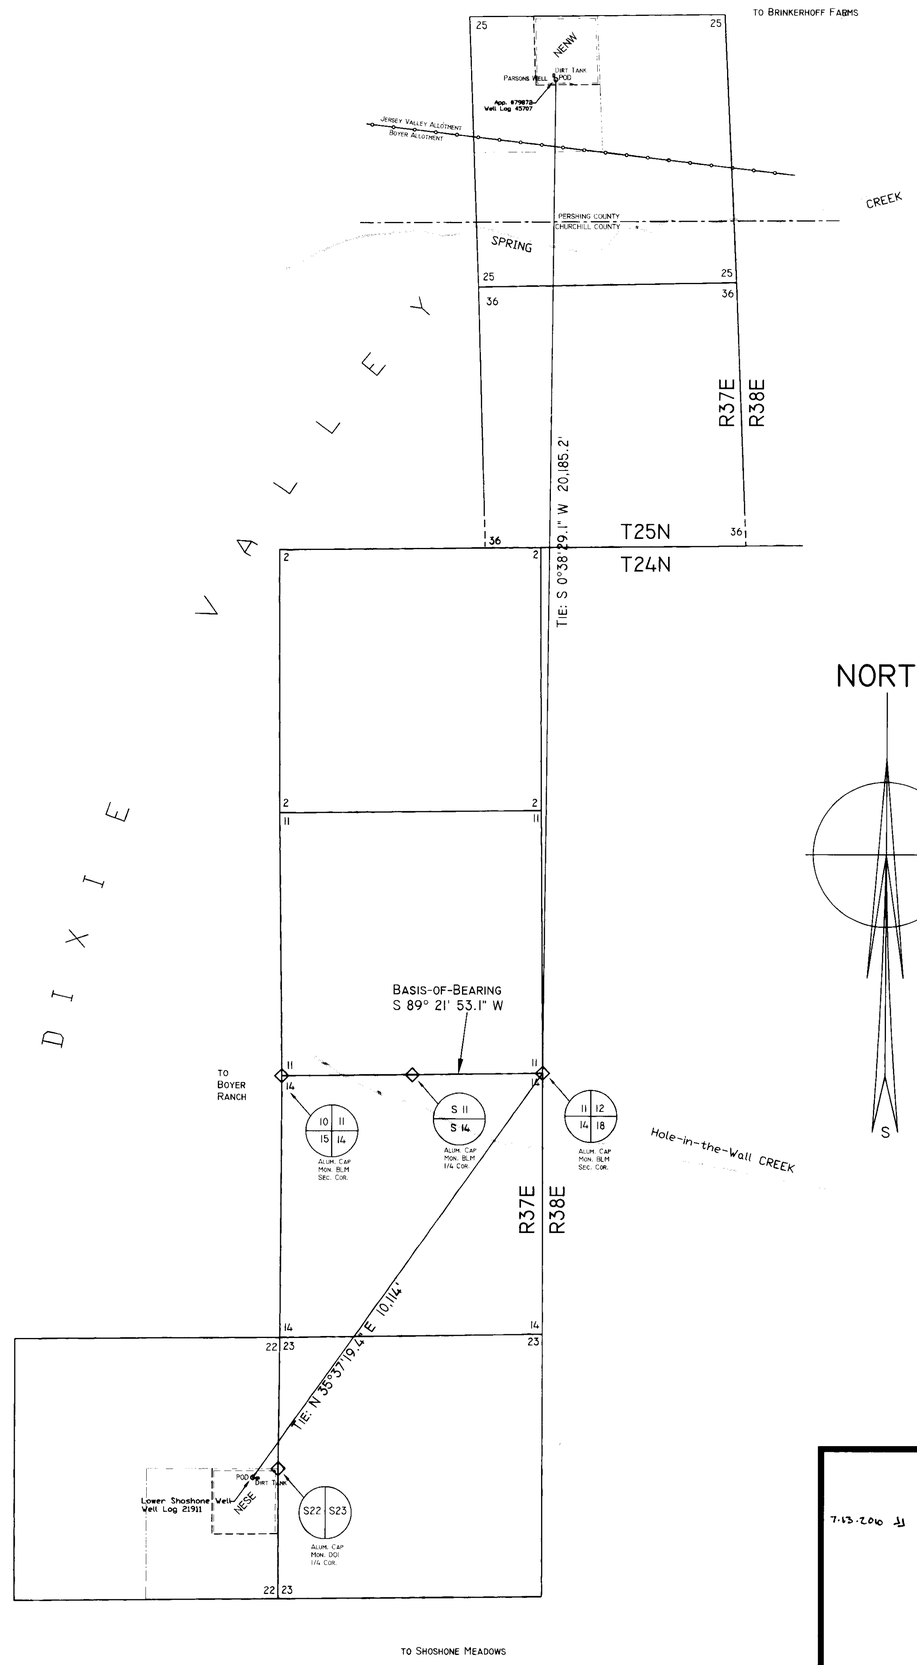

LEGEND

- Section
- ¼ Section
- 1/16 Section
- POU
- Prop. Well POD
- Corner Found
- County Line
- Allotment Line
- Creek(ephemeral)

0 1000 2000 3000 6000

SCALE: ONE INCH 1600 FEET

NOTE: WATER RIGHTS MAP BASED UPON
USGS 7.5 MINUTE TOPOGRAPHIC MAP
BOYER RANCH 1990
PROJECTION: TRANSVERSE MERCATOR
HORIZONTAL: NAD27

STATE OF NEVADA)
) ss.
COUNTY OF Washoe)

I, Martin Ugalde, being first duly sworn depose and say that this map, consisting of one sheet, inclusive, has been correctly drawn to the designated scale from field notes of a survey made by me, or under my supervision and direction on 6/23/10 and that it truly and correctly represents the proposed location and extent of the works used to divert water from underground sources, in Pershing and Churchill Counties Nevada, for stockwater purposes, that the proposed point of diversion, the approximate place and manner of use, and the location and names of all other works or streams which are crossed by, or connected with the said works, are fully and correctly designated thereon.

Martin Ugalde
State Water Rights Surveyor No. 1036

MARTIN UGALDE CIVIL

Exp. 6 30 12

Subscribed and sworn before me this 1 day of July, 2010.

Notary Public in and for Washoe County, Nevada

My Commission Expires Oct 20, 2012.

NOTARY PUBLIC
STATE OF NEVADA
County of Washoe
BRIAN KAGELE
No: 08-8293-2
My Appointment Expires Oct. 20, 2012

CERTIFICATE NO. 19329 ISSUED 3-6-2014

FOR STATE ENGINEER'S USE

19329

7-13-2010 JJ MONUMENT CORNER SHOULD BE LABELED WELL IN SEC 25 PRINTED UNDER LOG 47507

11 12 14 13 — 13 NOT 18

FILED
JUL 08 2010
STATE ENGINEER'S OFFICE

MAP

TO ACCOMPANY APPLICATION TO
APPROPRIATE WATER FOR STOCKWATER

BY MIKE AND BARBARA STREMLER
P.O. BOX 1098, WINNEMUCCA NV
FROM UNDERGROUND SOURCES
IN PERSHING AND CHURCHILL COUNTIES,
NEVADA

79872