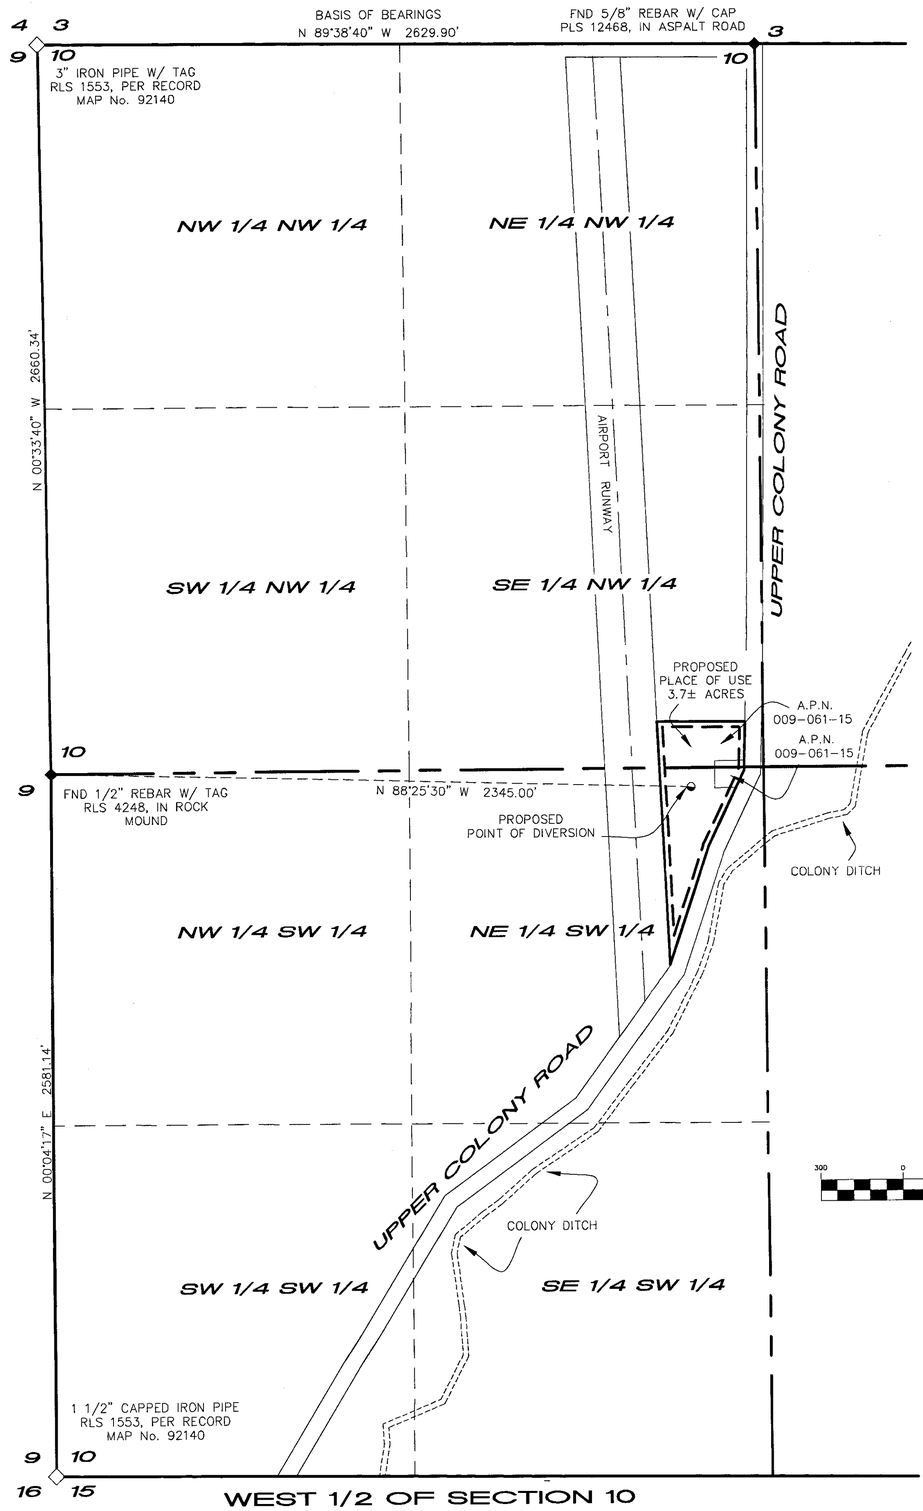

BASIS OF BEARINGS

THE BASIS OF BEARINGS FOR THE EXISTING PLACE OF USE SHOWN ON THIS MAP IS THE EAST LINE OF THE NORTHEAST 1/4 OF SECTION 35, T.12N., R.23E., M.D.M., BEING N 00°42'38" W AS SHOWN ON THAT CERTAIN RECORD MAP #140138 RECORDED ON MARCH 14, 1991 IN THE OFFICIAL RECORDS OF LYON COUNTY, NEVADA.

THE BASIS OF BEARINGS FOR THE PROPOSED PLACE OF USE SHOWN ON THIS MAP IS THE NORTH LINE OF THE NORTHWEST 1/4 OF SECTION 10, T.11N., R.23E., M.D.M., BEING N 89°38'40" W AS SHOWN ON THAT CERTAIN RECORD MAP #140138 RECORDED ON MARCH 14, 1991 IN THE OFFICIAL RECORDS OF LYON COUNTY, NEVADA.

LEGEND

- ◇ SECTION CORNER
- ◆ QUARTER SECTION CORNER
- ◒ POINT OF DIVERSION

N
W E
S
1" = 300'

GRAPHIC SCALE
300 0 150 300 600 1200
(IN FEET)
1 inch = 300 ft.

STATE OF NEVADA
COUNTY OF Carson City } SS

I, GREGORY S. PHILLIPS, BEING FIRST DULY SWORN, DEPOSE AND SAY THAT THIS MAP CONSISTING OF ONE SHEET HAS BEEN CORRECTLY DRAWN TO THE DESIGNATED SCALE FROM RECORDS FILED IN THE OFFICE OF THE STATE ENGINEER AND FROM FIELD NOTES MADE BY ME OR UNDER MY DIRECTION, BETWEEN JUNE 9 AND JULY 1, 2010; THAT IT TRULY AND CORRECTLY REPRESENTS WORKS USED TO DIVERT WATER FROM AN UNDERGROUND SOURCE FOR COMMERCIAL AND DOMESTIC USE IN LYON COUNTY, NEVADA, BY ELLIS AND DIANNE FARIAS.

GREGORY S. PHILLIPS
WATER RIGHT SURVEYOR No. 1239

7/02/10

SUBSCRIBED AND SWORN BEFORE ME
THIS 2 DAY OF July, 2010

Gloria K. Lash
NOTARY PUBLIC
NOTARY PUBLIC IN AND FOR Carson City COUNTY, NEVADA
MY COMMISSION EXPIRES Dec. 20, 2010

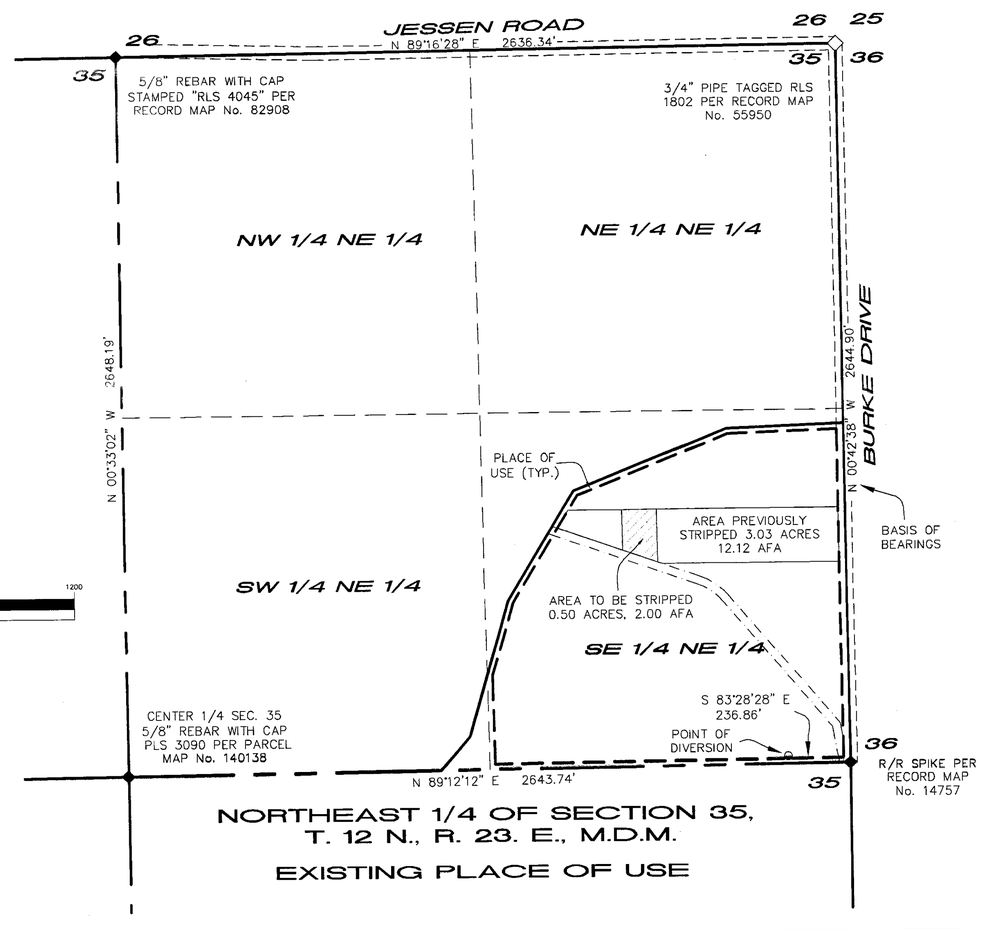

10111.01.CM

STATE ENGINEER'S USE 79973 & 79974

1.) smaller parcel should be labelled 009-061-12 on the proposed place of use. DT 7/7/2010

FILED
JUL 02 2010
STATE ENGINEER'S OFFICE

MAP TO ACCOMPANY APPLICATION TO CHANGE THE POINT OF DIVERSION, PLACE OF USE, AND MANNER OF USE OF A PORTION OF WATER APPROPRIATED UNDER PERMIT #61898 & #61899 FOR COMMERCIAL & DOMESTIC USE BY

ELLIS & DIANNE FARIAS

FROM AN UNDERGROUND SOURCE IN LYON COUNTY, NEVADA WITHIN A PORTION OF SECTION 10, T.11N., R.23E., M.D.M.

TRI STATE SURVEYING, LTD
425 EAST LONG STREET
CARSON CITY, NEVADA 89706-2418
(775) 887-9911 * FAX # 887-9915

86482 86481 79974 79973