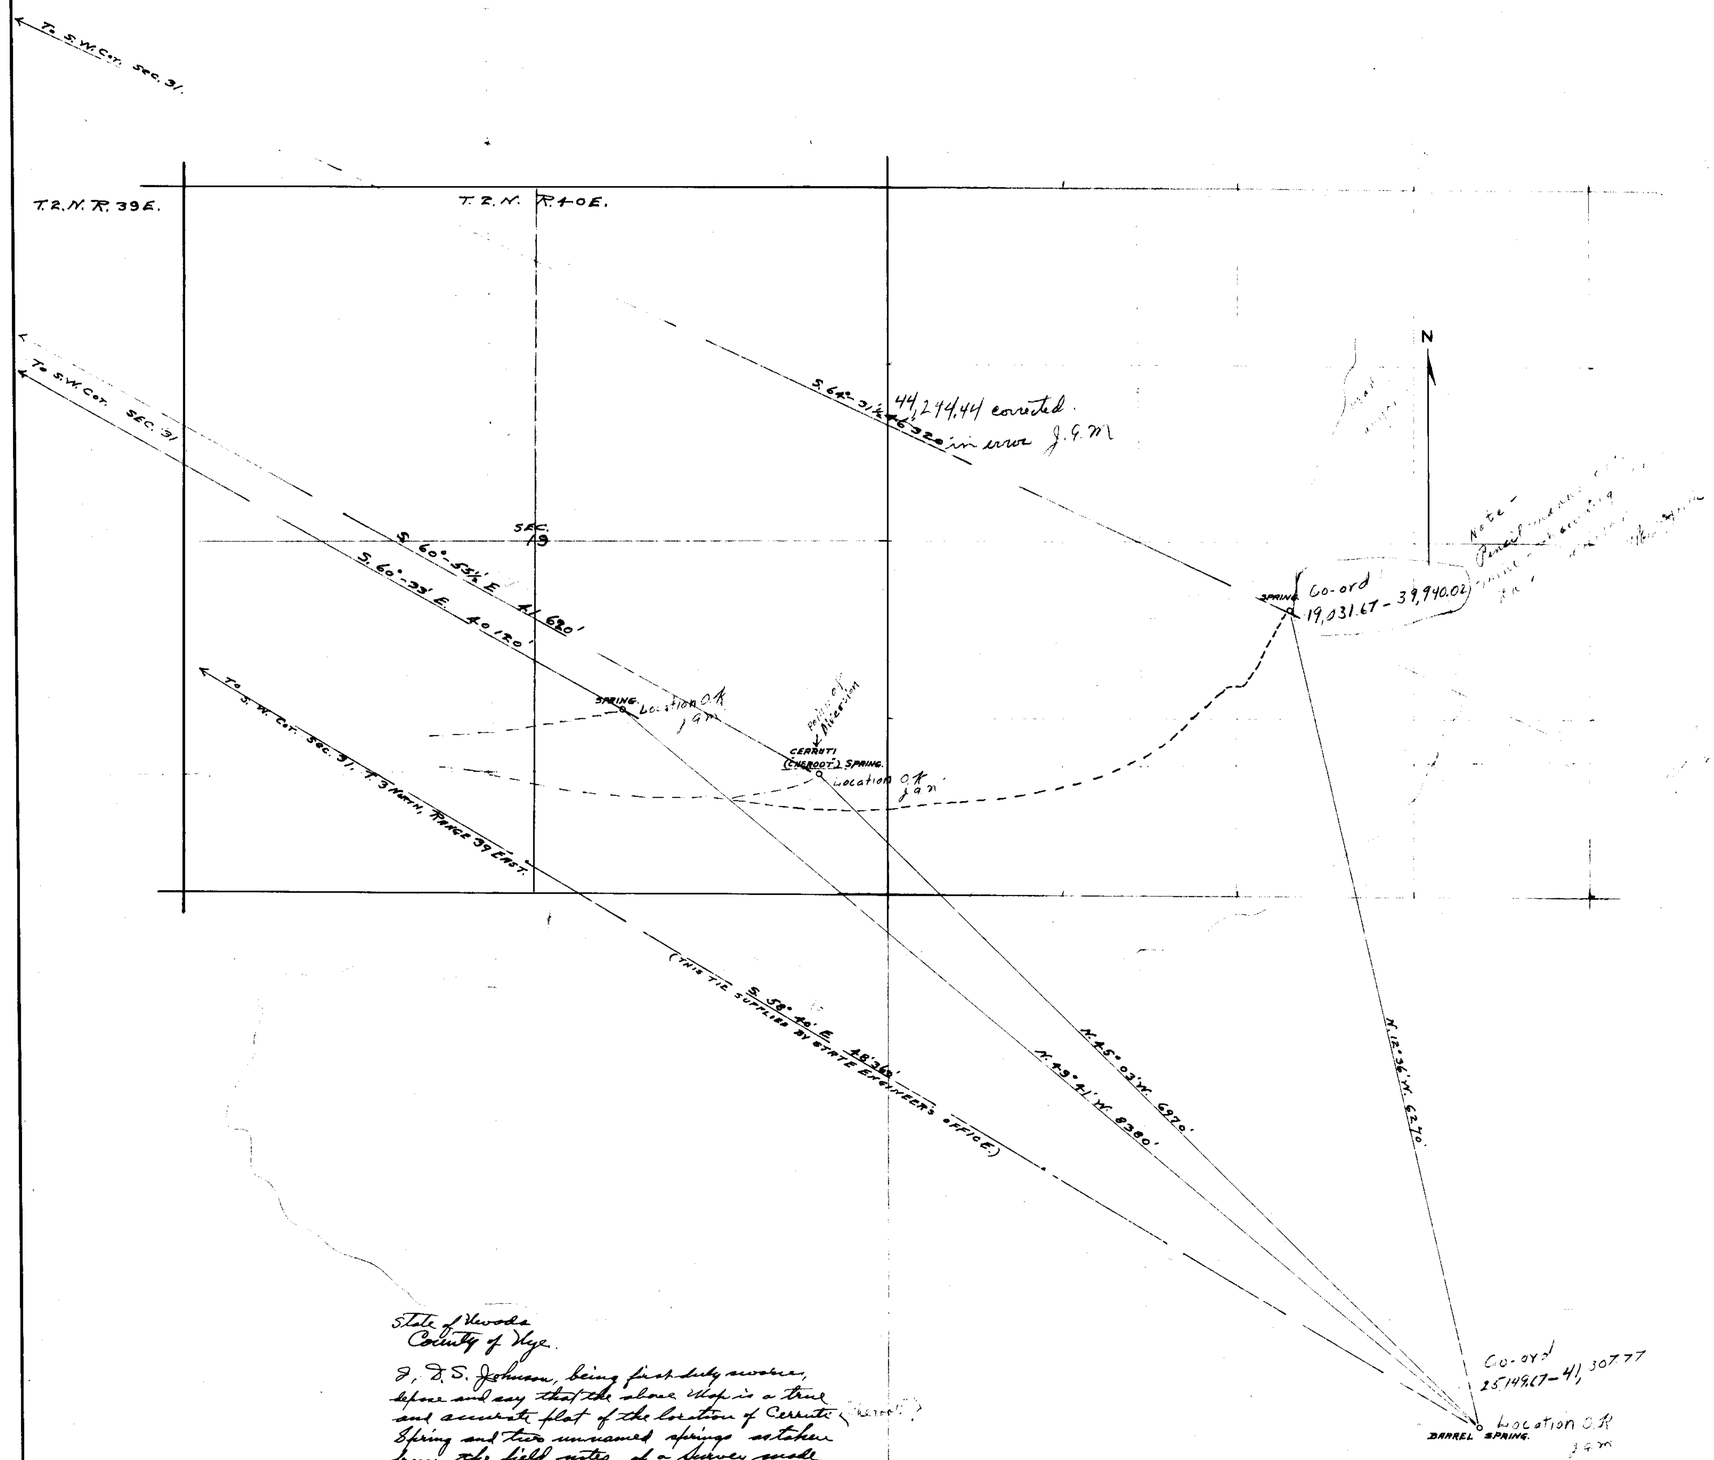

State of Nevada
County of Nye.

I, D. S. Johnson, being first duly sworn, depose and say that the above Map is a true and accurate plat of the location of Cerruti Spring and two unnamed springs as taken from the field notes of a survey made by me completed on May 13th, 1927
That the Map and Survey were made at the instance of ~~Electric Gold Mines Co.~~ applicant for use of water from said Springs and that it truly represents the location of said springs.
Subscribed and sworn to before me this 16th day of May, 1927

D. S. Johnson
Surveyor.

7-16-27.

IVEN JEFFRIES.
WATER APPLICATION No. 8040.

TONOPAH, NEVADA.

Scale 1" = 600' MAY 13th, 1927.

FILED
July 16, 1927
STATE ENGINEER'S OFFICE

Map checked by J. A. M.

8040