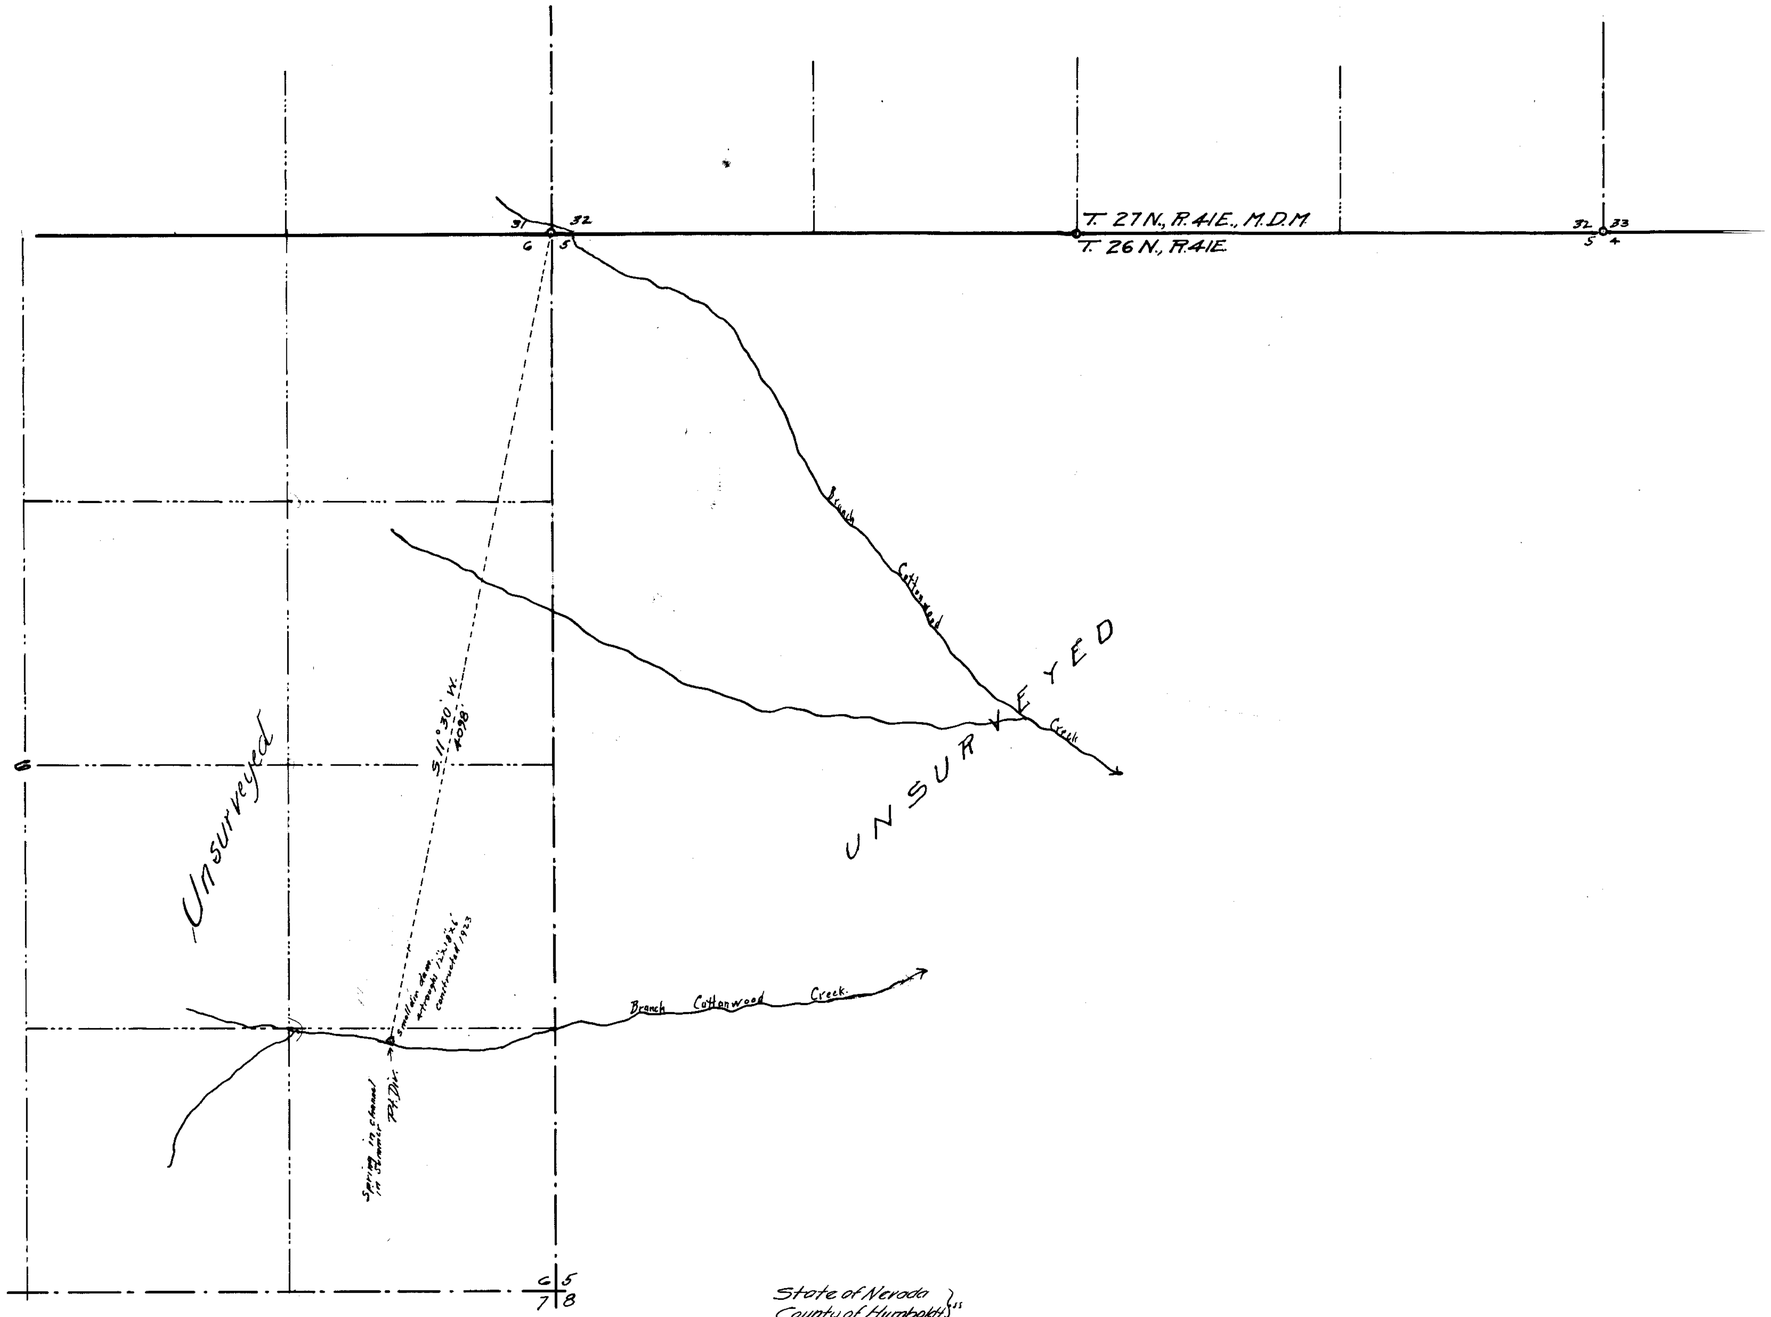

State of Nevada }
County of Humboldt } ss

I, H. H. Sheldon, being first duly sworn, depose and say that the above map is a true and accurate plat of the works and improvements constructed by the Grass Valley Land & L. S. Co., for the purpose of appropriating water for stock watering purposes; as taken from the field notes of a survey made by me, completed on the 29th day of May, 1927.

That the survey and map were made at the instance of the Grass Valley L. & L. S. Co and that the map truly represents the location of the point of diversion and the place and manner of use.

H. H. Sheldon
State Water Right Surveyor.

Subscribed and sworn to before me this 13th day of August, 1927

C. D. Mackay,
Notary Public in and for Humboldt County, Nevada.

FILED
Sept. 12, 1927
STATE ENGINEER'S OFFICE

OFFICE STATE ENGINEER
SEP 12 27
RECEIVED

8071

MAP
TO ACCOMPANY
APPLICATION FOR PERMIT FOR
STOCKWATERING
BY
GRASS VALLEY L. & L. S. CO.
FROM
UNNAMED SPRING
JULY, 1927 SCALE 1" = 400'

8071