Sec	Sub.	T	R			
12	S.W.¼ of S.W.¼	8 N.	43 E	Stock watering		

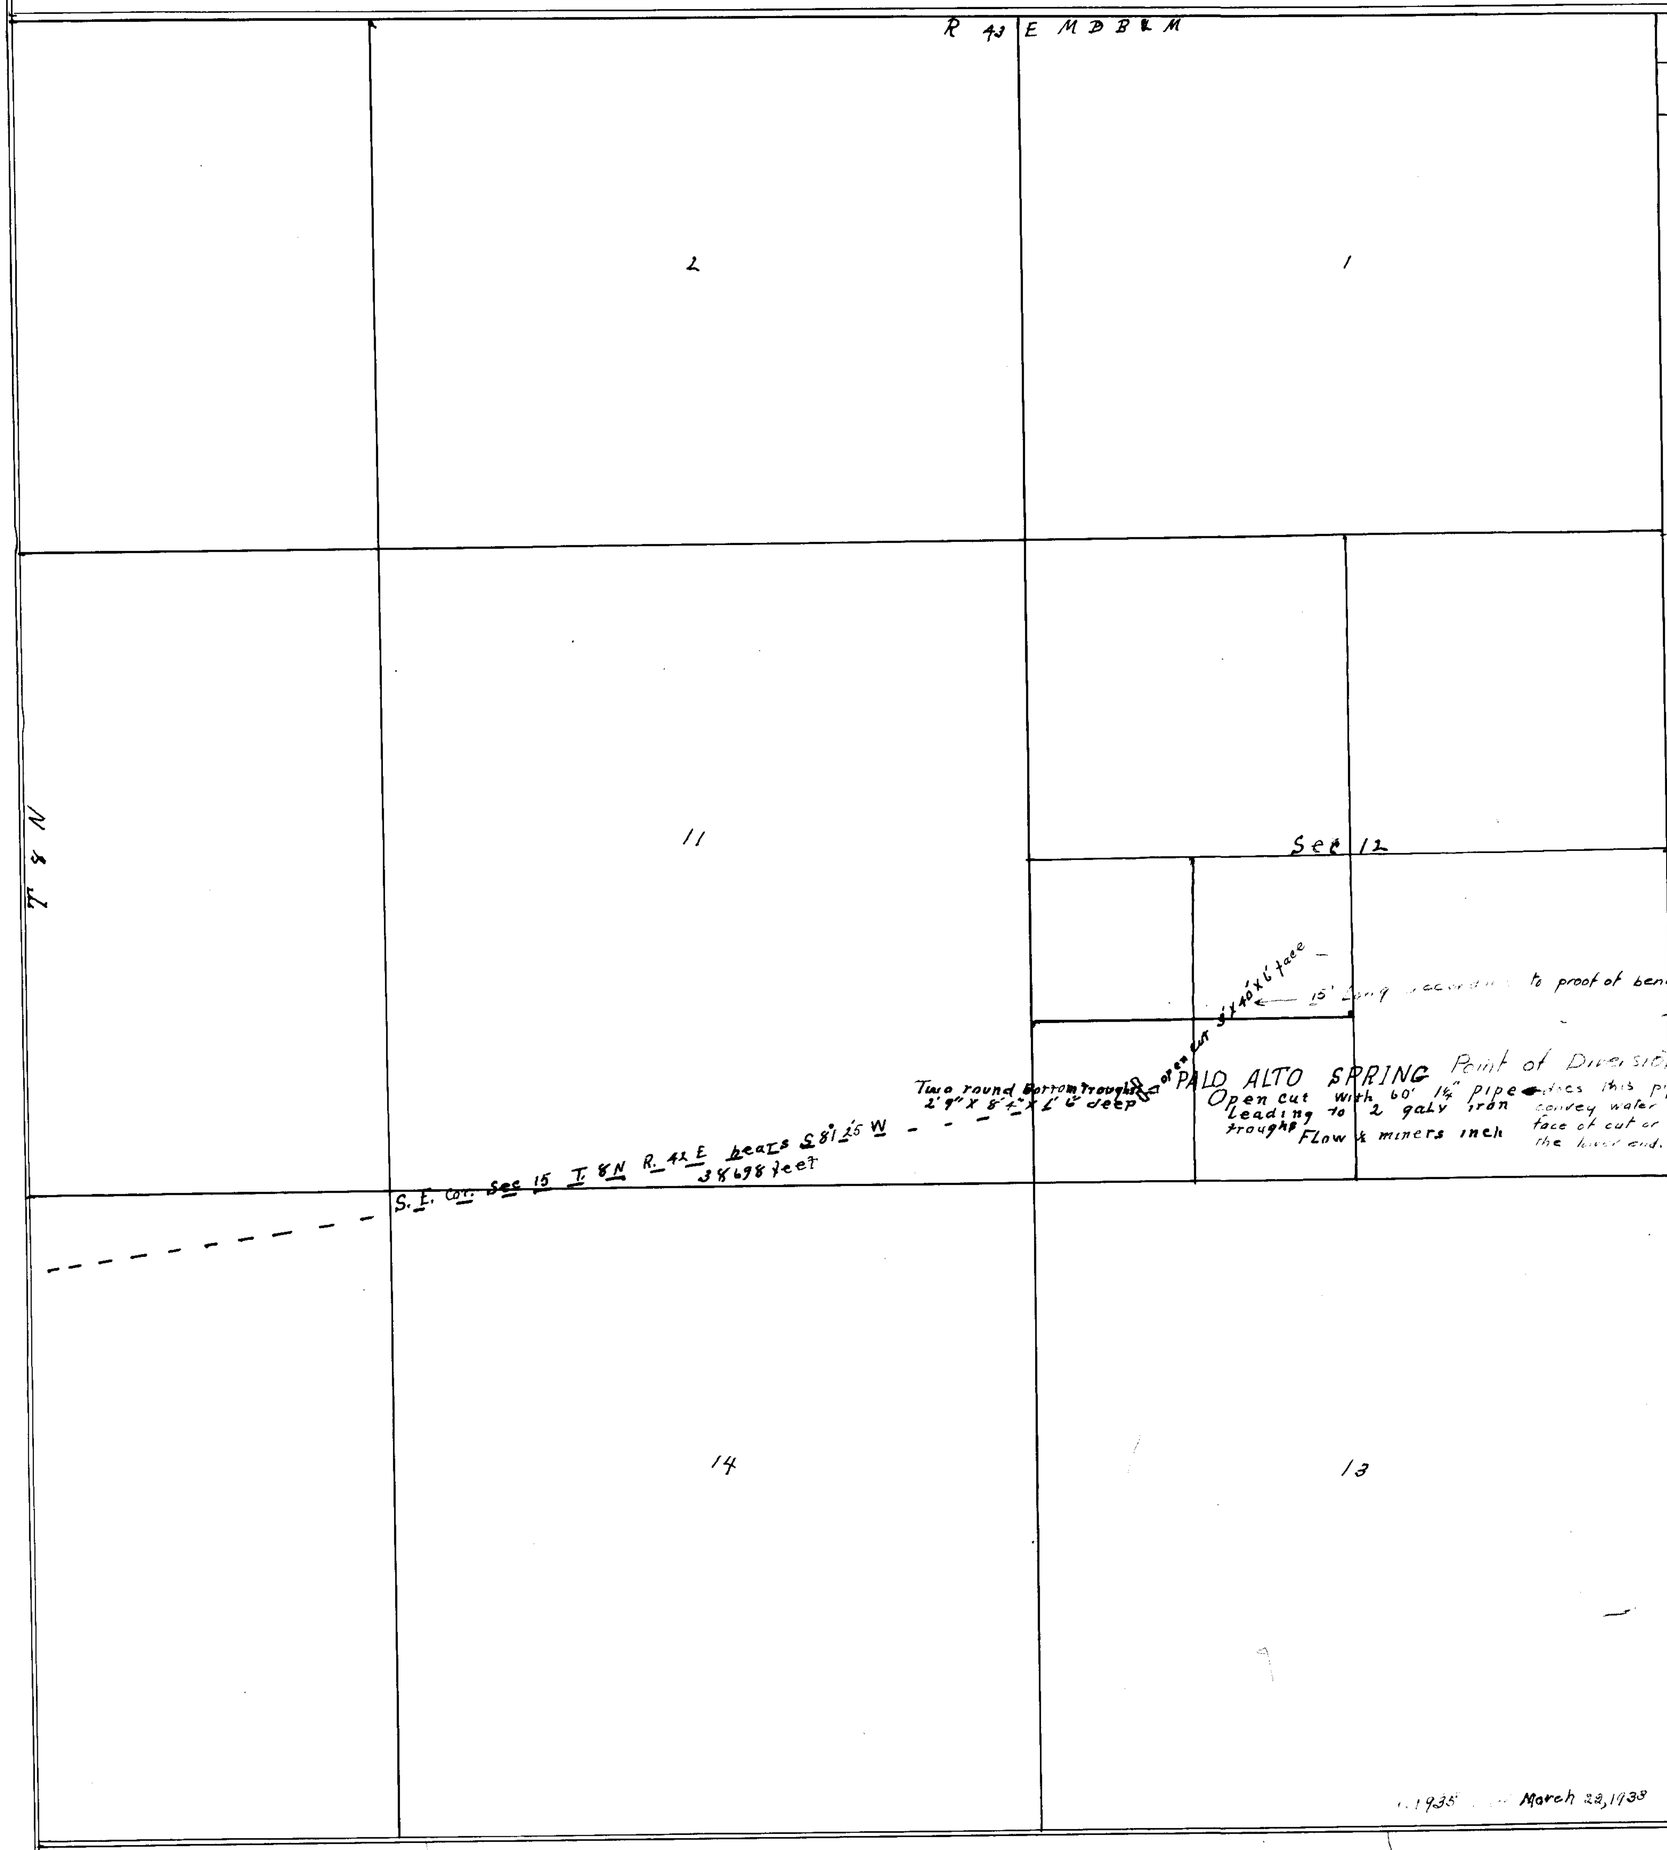

PALO ALTO SPRING PROJECT
STATE OF Nevada
County of Nye

I W A Ray being first duly sworn, depose and say that the above map is a true and accurate plat of the Palo Alto Spring Works as taken from the field notes of a survey made by me completed on the 7th day of May 1931; that such survey was made at the instance of W F Rogers; that the map represents the works described in application No. 8099 together with the location streams and ditches in the immediate vicinity

W. A. Ray
State Water Right Surveyor

Subscribed and sworn to before me this the 9th day of May 1931.
Ray W Hatton
Notary Public in and for Nye County Nevada

June 3, 1931

No 8099

Roger Brothers
Palo Alto Spring

8099