T. 14 N., R. 50 E.

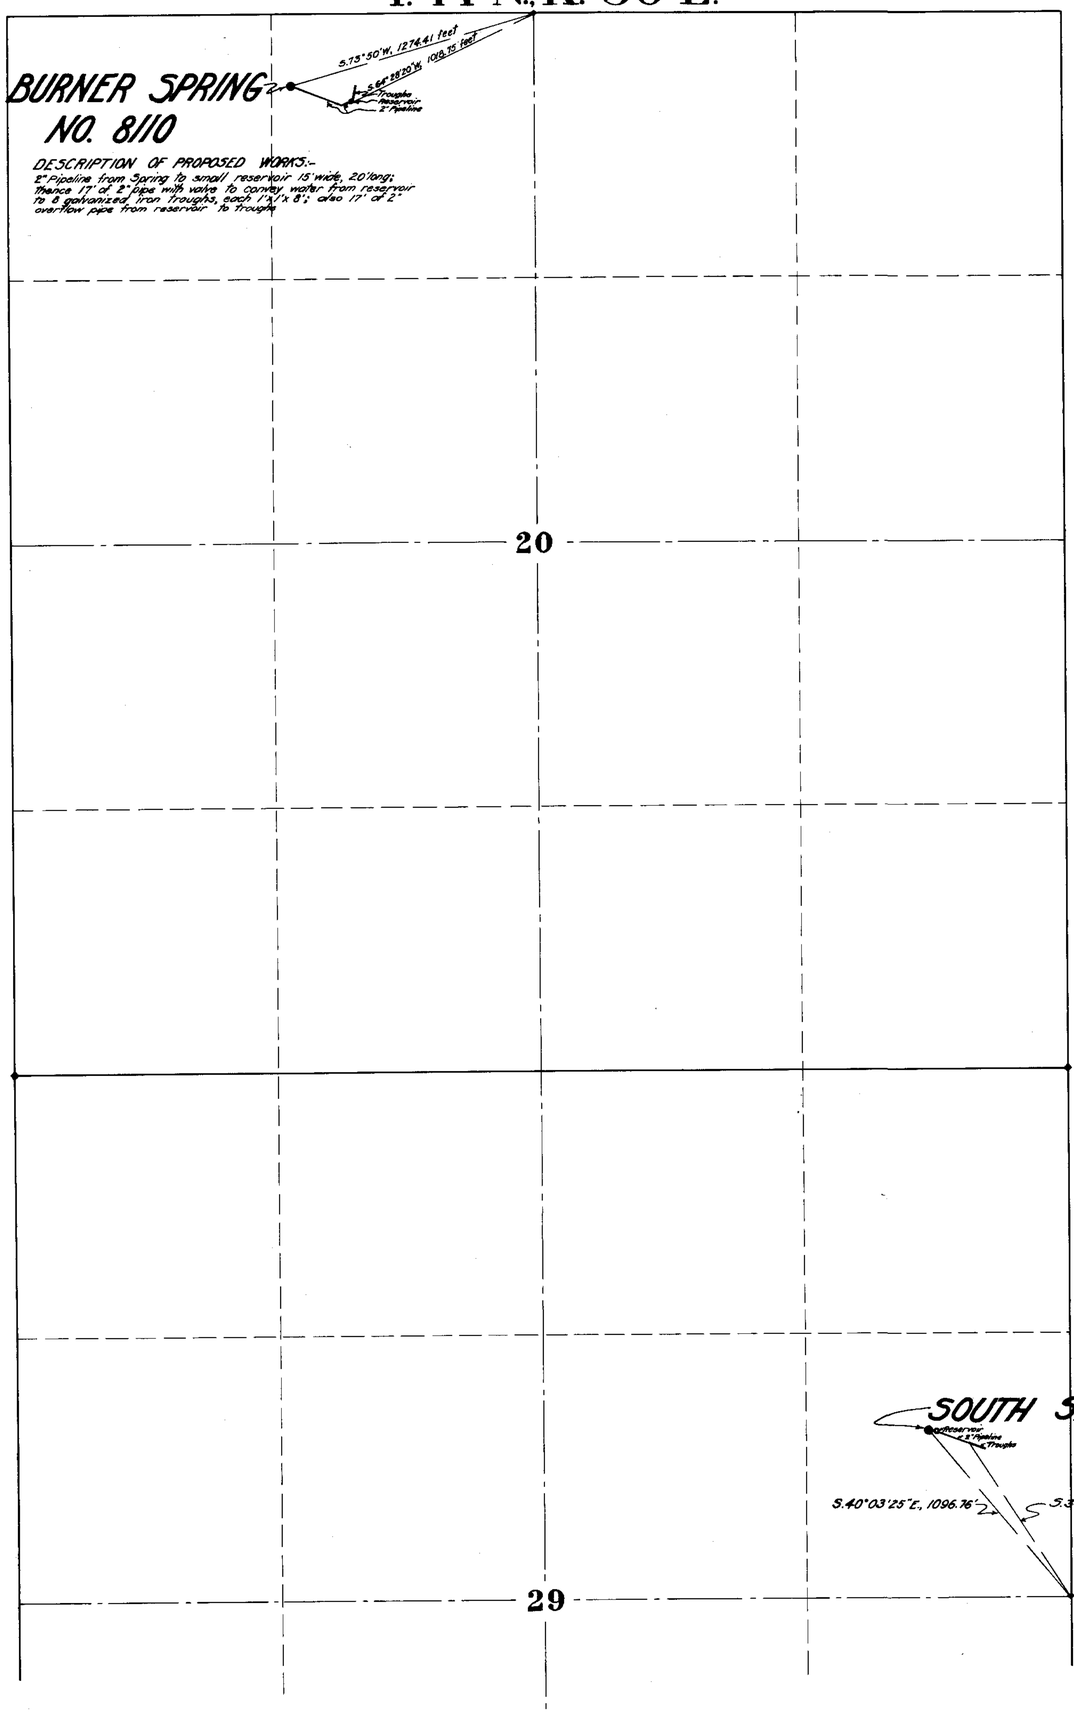

State of Nevada }
County of Ormsby } ss.

I, H. M. Payne, being first duly sworn, depose and say that this map has been correctly drawn to the designated scale from the field notes of a survey made by me on August 10th-12th, 1927, and that it truly and correctly represents the location and extent of the proposed works to be used to divert water from Coal Burner and South Springs in Nye County, Nevada, for stockwatering purposes.

H. M. Payne
State Water Right Surveyor.

Subscribed and sworn to before me this 18th day of April, 1928.

C. A. Pettys
Notary Public in and for Ormsby County, Nevada.

N

FILED
April 23, 1928

MAP
TO ACCOMPANY
APPLICATIONS NOS. 8110 AND 8111
IN THE NAME OF
W. J. AND GEO. A. POTTS
FOR STOCKWATERING FROM
COAL BURNER AND SOUTH SPRINGS

SCALE:- 1 inch = 400 feet

8110 and 8111