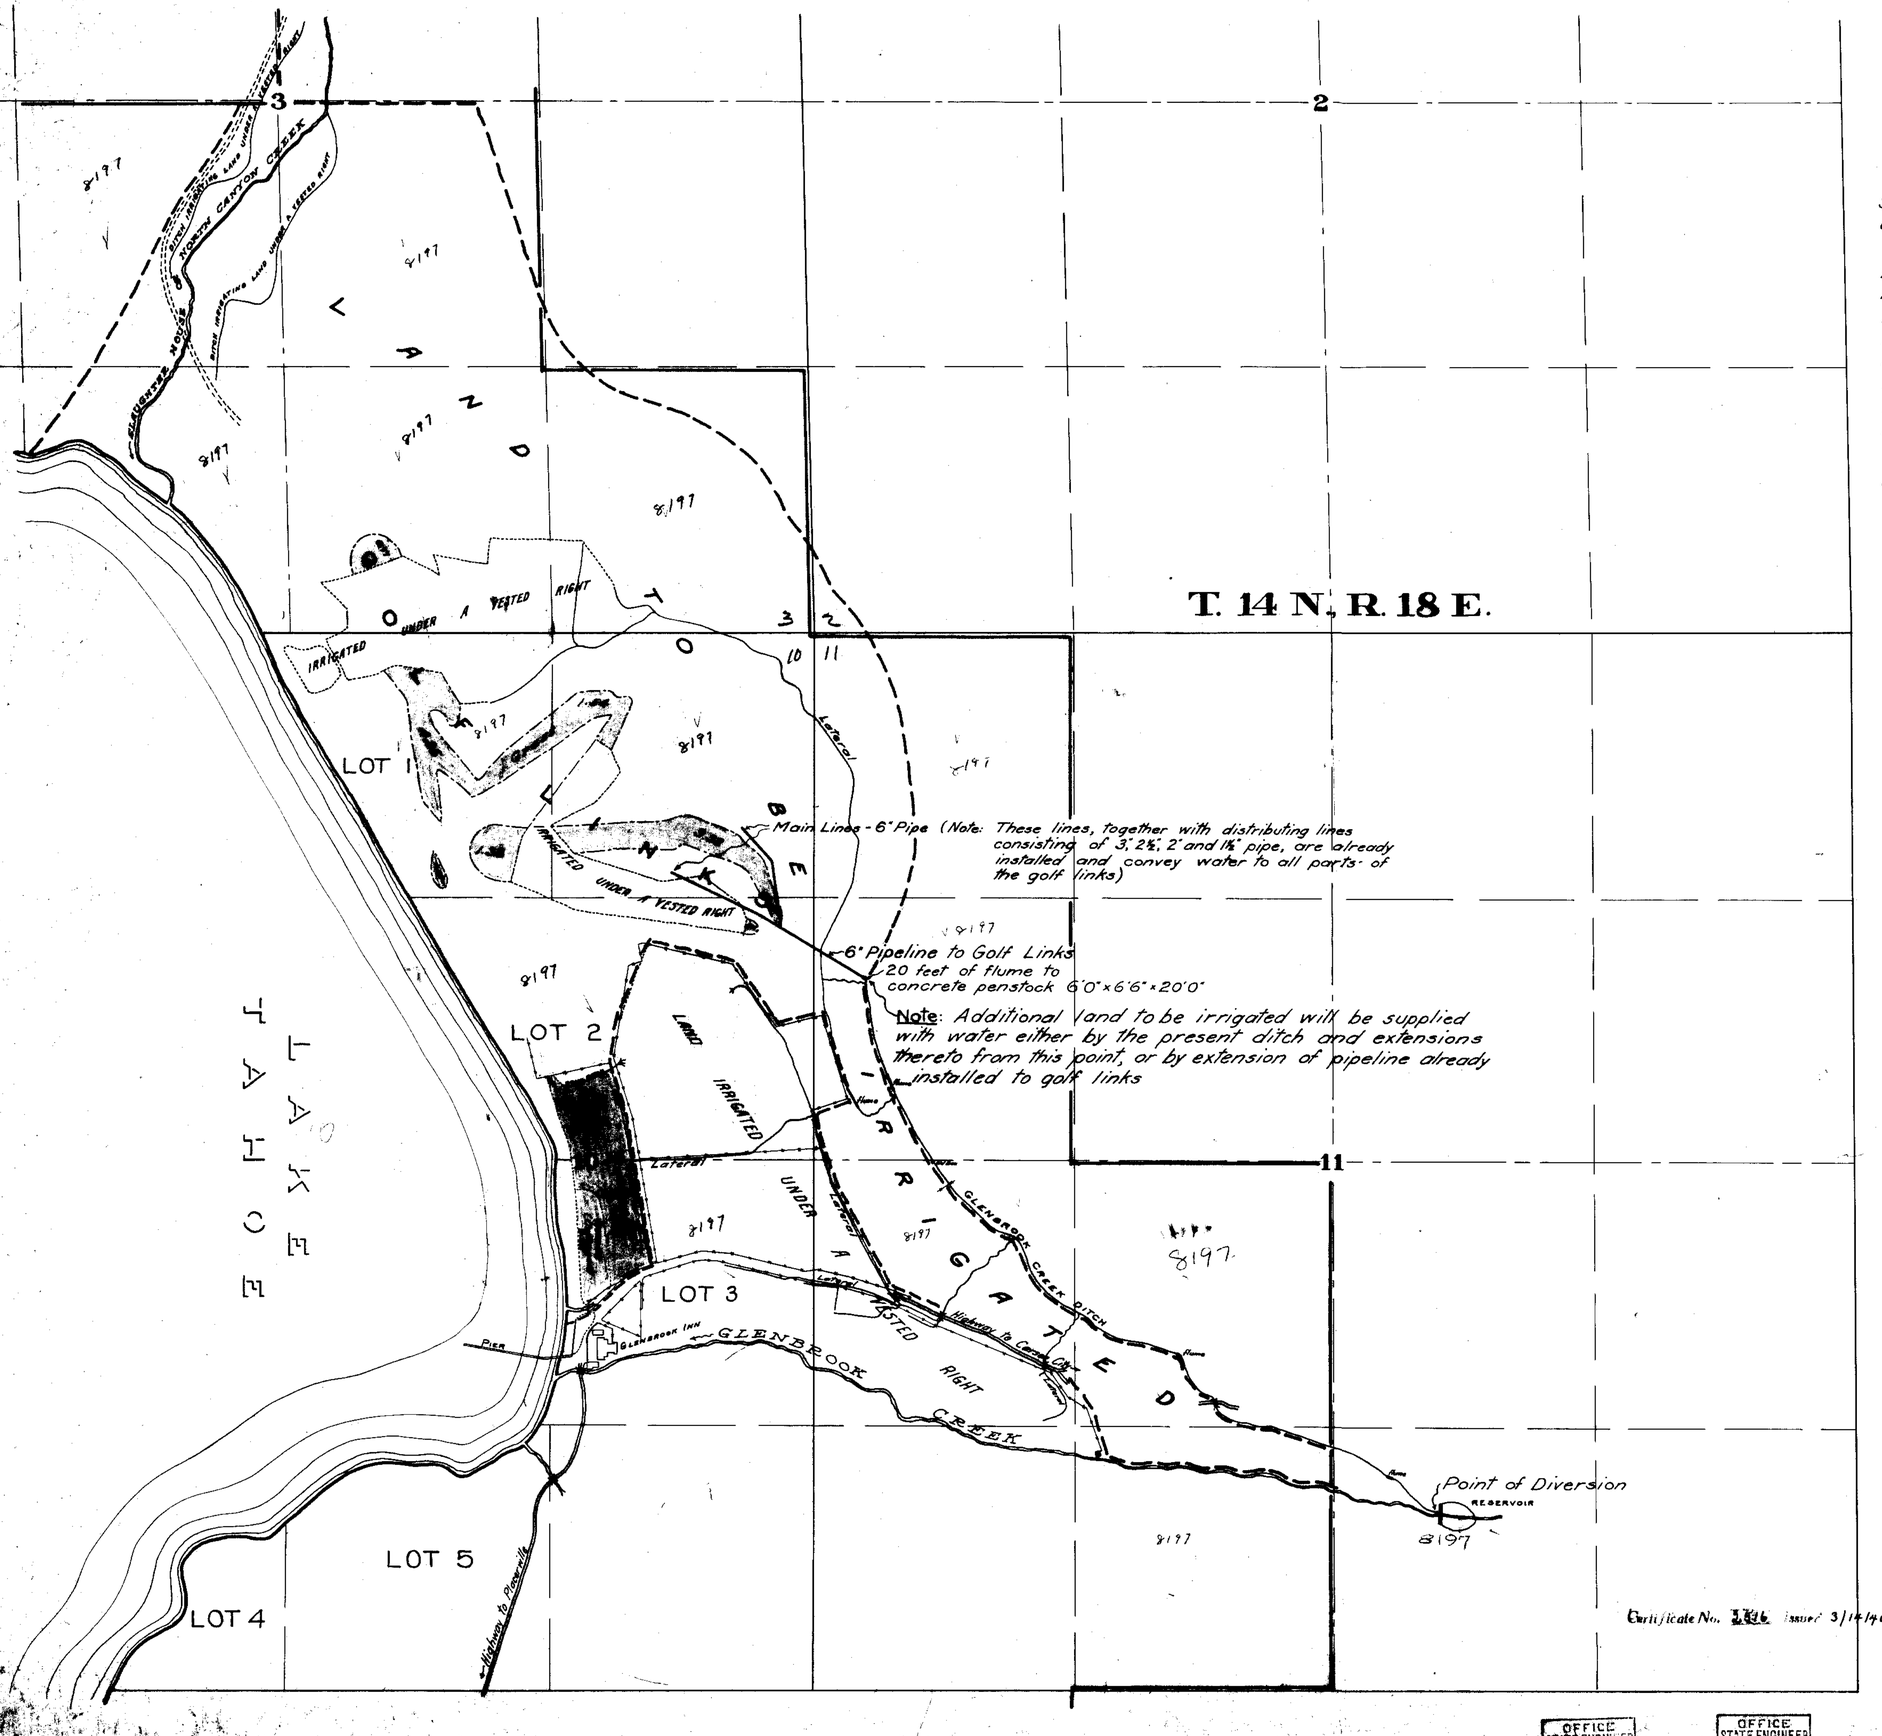

State of Nevada }
County of Ormsby } ss

I, H.M. Payne, being first duly sworn, depose and say that this map has been correctly drawn to designated scale from the field notes of a survey made by me between the 2nd and the 22nd day of June, 1927; that it truly and correctly represents the location and extent of the works already constructed and proposed to be constructed to divert water from Glenbrook Creek in Douglas County, Nevada, by THE GLENBROOK COMPANY for irrigation and domestic purposes

H.M. Payne
State Water Right Surveyor

Subscribed and sworn to before me this 10th day of October, 1927.

Ada H. Pointer
Notary Public in and for Ormsby Co. Nev.

N

SCALE: 1 inch = 400 feet

Nov. 23, 1927

Certificate No. 346 issued 3/14/40

OFFICE STATE ENGINEER NOV 23 27 RECEIVED

OFFICE STATE ENGINEER OCT 23 27 RECEIVED

MAP

SHOWING WORKS PROPOSED AND ALREADY CONSTRUCTED

BY

THE GLENBROOK COMPANY

FROM

GLENBROOK CREEK

UNDER

APPLICATION NO. 8197