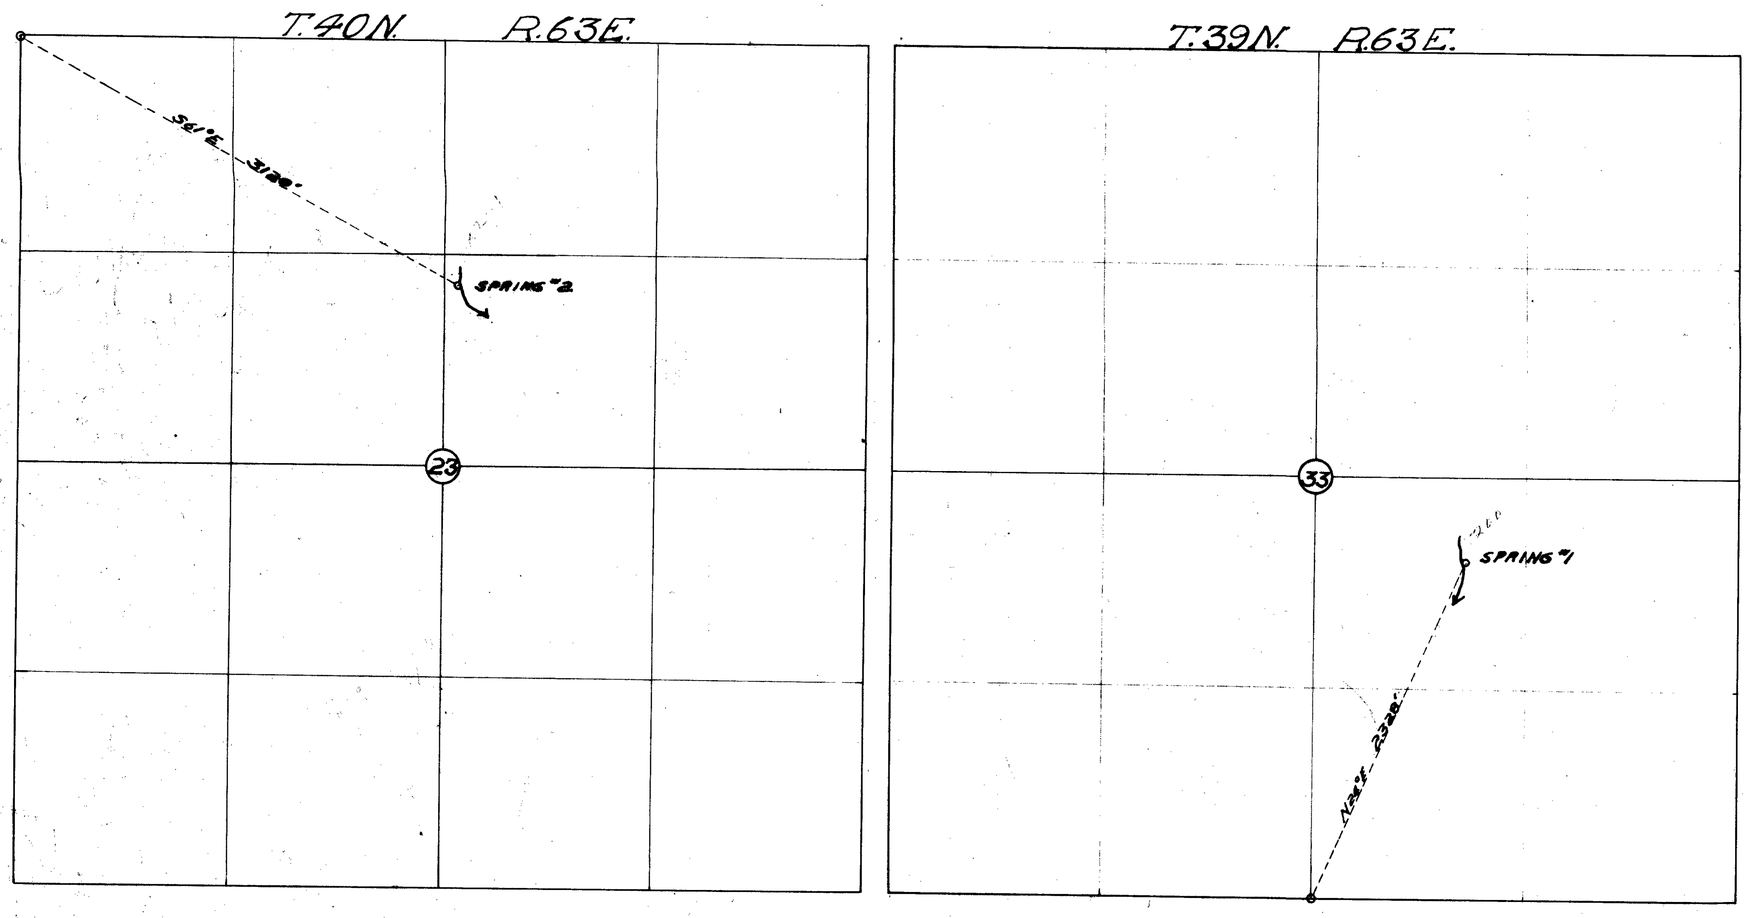

STATE OF NEVADA } S.S.
COUNTY OF ELKO }

W.H. SETTELMEYER, being first duly sworn deposes and says that the above map is a true and accurate plat of the springs applied for by J.R. BRADISH for Stock Water, as taken from the field notes of a survey made by me and completed on the 4th day of June 1927.

That the map and survey were made at the instance of J.R. BRADISH applicant for said springs and that it truly represents the location of said springs.

W.H. Settelmeyer
STATE WATERRIGHT SURV.

Subscribed and sworn to before me this 20 day of August 1927.

Verla McFarlane
NOTARY PUBLIC for
ELKO COUNTY, NEVADA.

MAP
OF
SPRINGS
APPLIED FOR BY
J.R. BRADISH
OF
WELLS ELKO CO., NEV.
Scale 1" = 500'

FILED
Aug 23 1927
STATE ENGINEER'S OFFICE

S

AUG 23 1927
RECEIVED

8200-8201