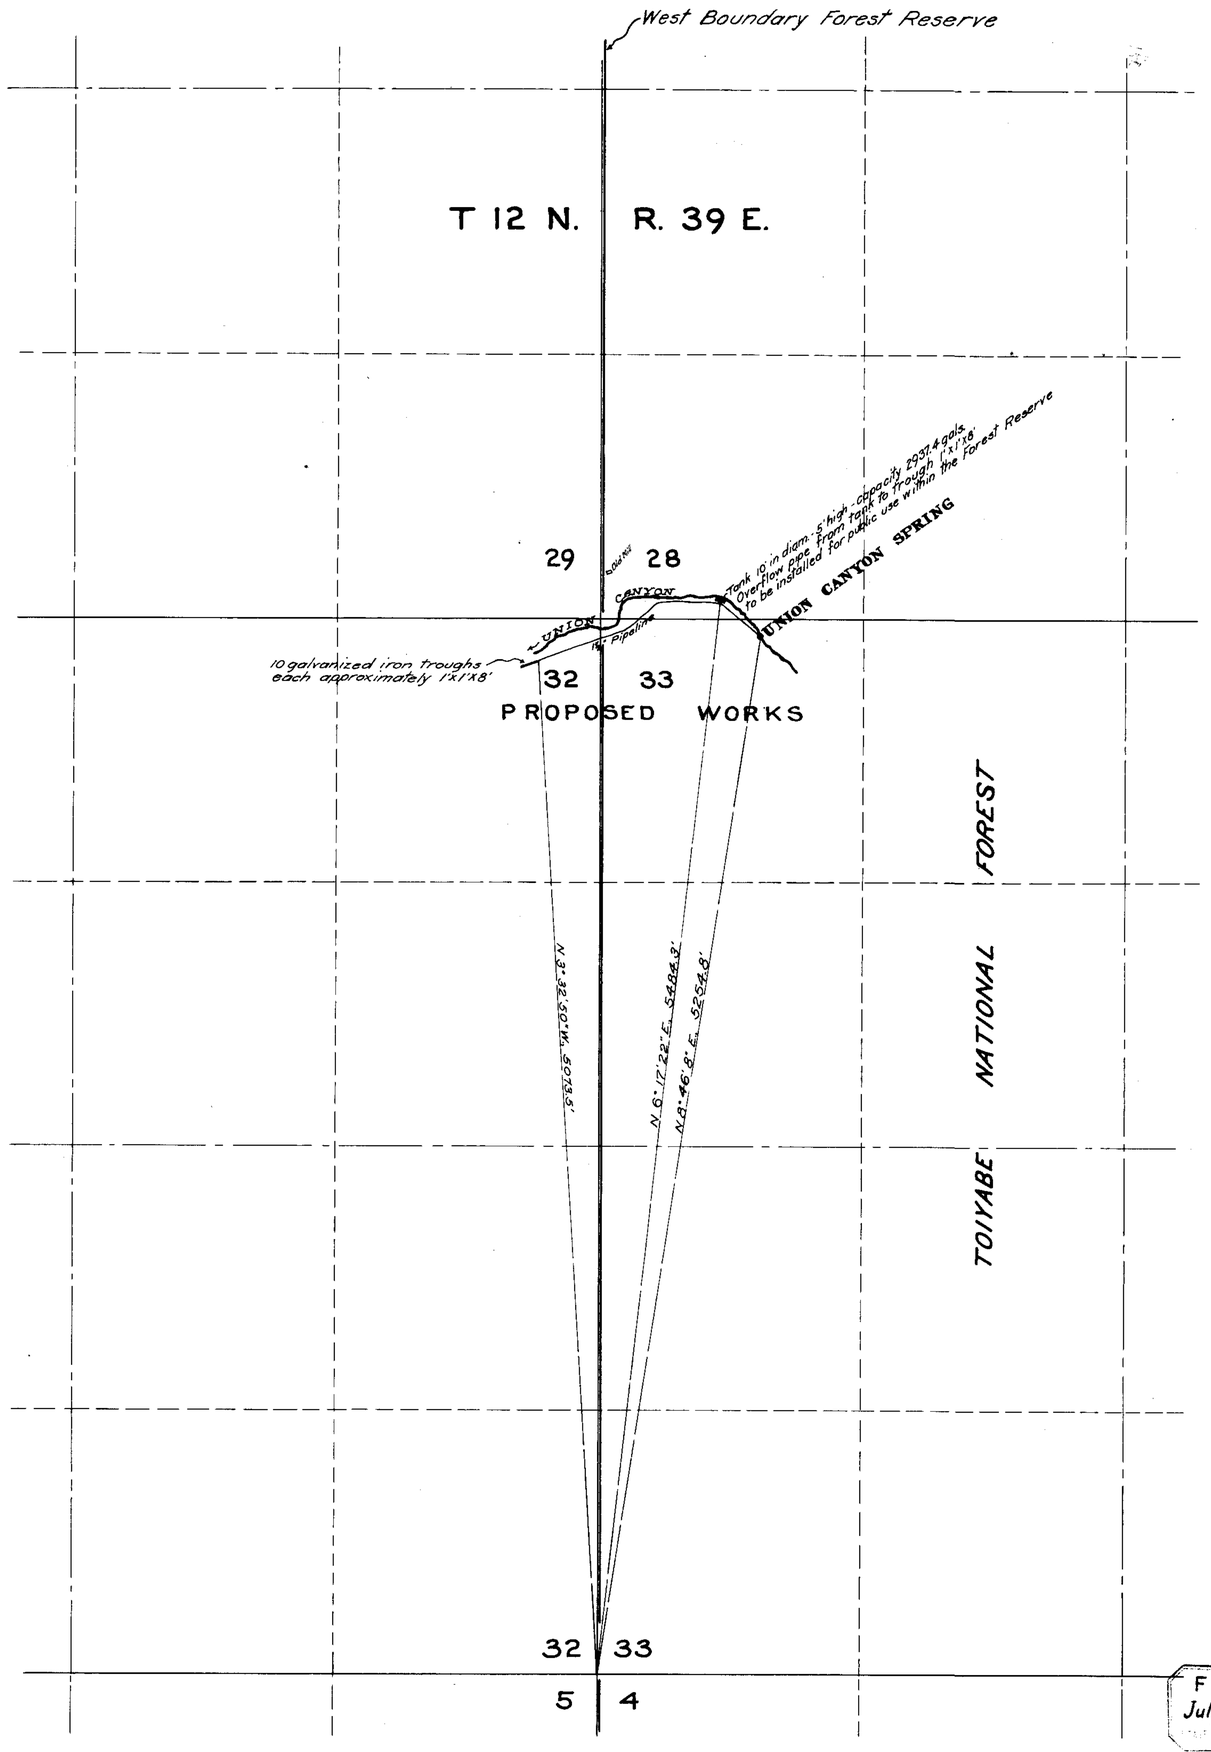


State of Nevada
County of Ormsby } ss.

I, H. M. Payne, being first duly sworn, depose and say that this map has been correctly drawn to the designated scale from the field notes of a survey made by me on October 26, 1927; that it truly and correctly represents the location and extent of the works proposed to be installed to divert water from Union Canyon Spring in Nye County, Nevada, by Frank E. Bell for stockwatering purposes, and that said proposed works are fully and correctly shown hereon.

H. M. Payne
State Water Right Surveyor

Subscribed and sworn to before me this 23rd day of November, 1927.

Dale R. Quist
Notary Public in and for Ormsby County

FILED
July 10, 1928

OFFICE STATE ENGINEER
JUL 10 1928
RECEIVED

MAP
UNDER
APPLICATION NO. 8238
OF
FRANK E. BELL
FROM
UNION CANYON SPRING

SCALE: 1 in. = 400 ft.

8238