Sec	Subdiv	Twp	Range	
36	SW¼NE¼	20N	51E	Highway spring

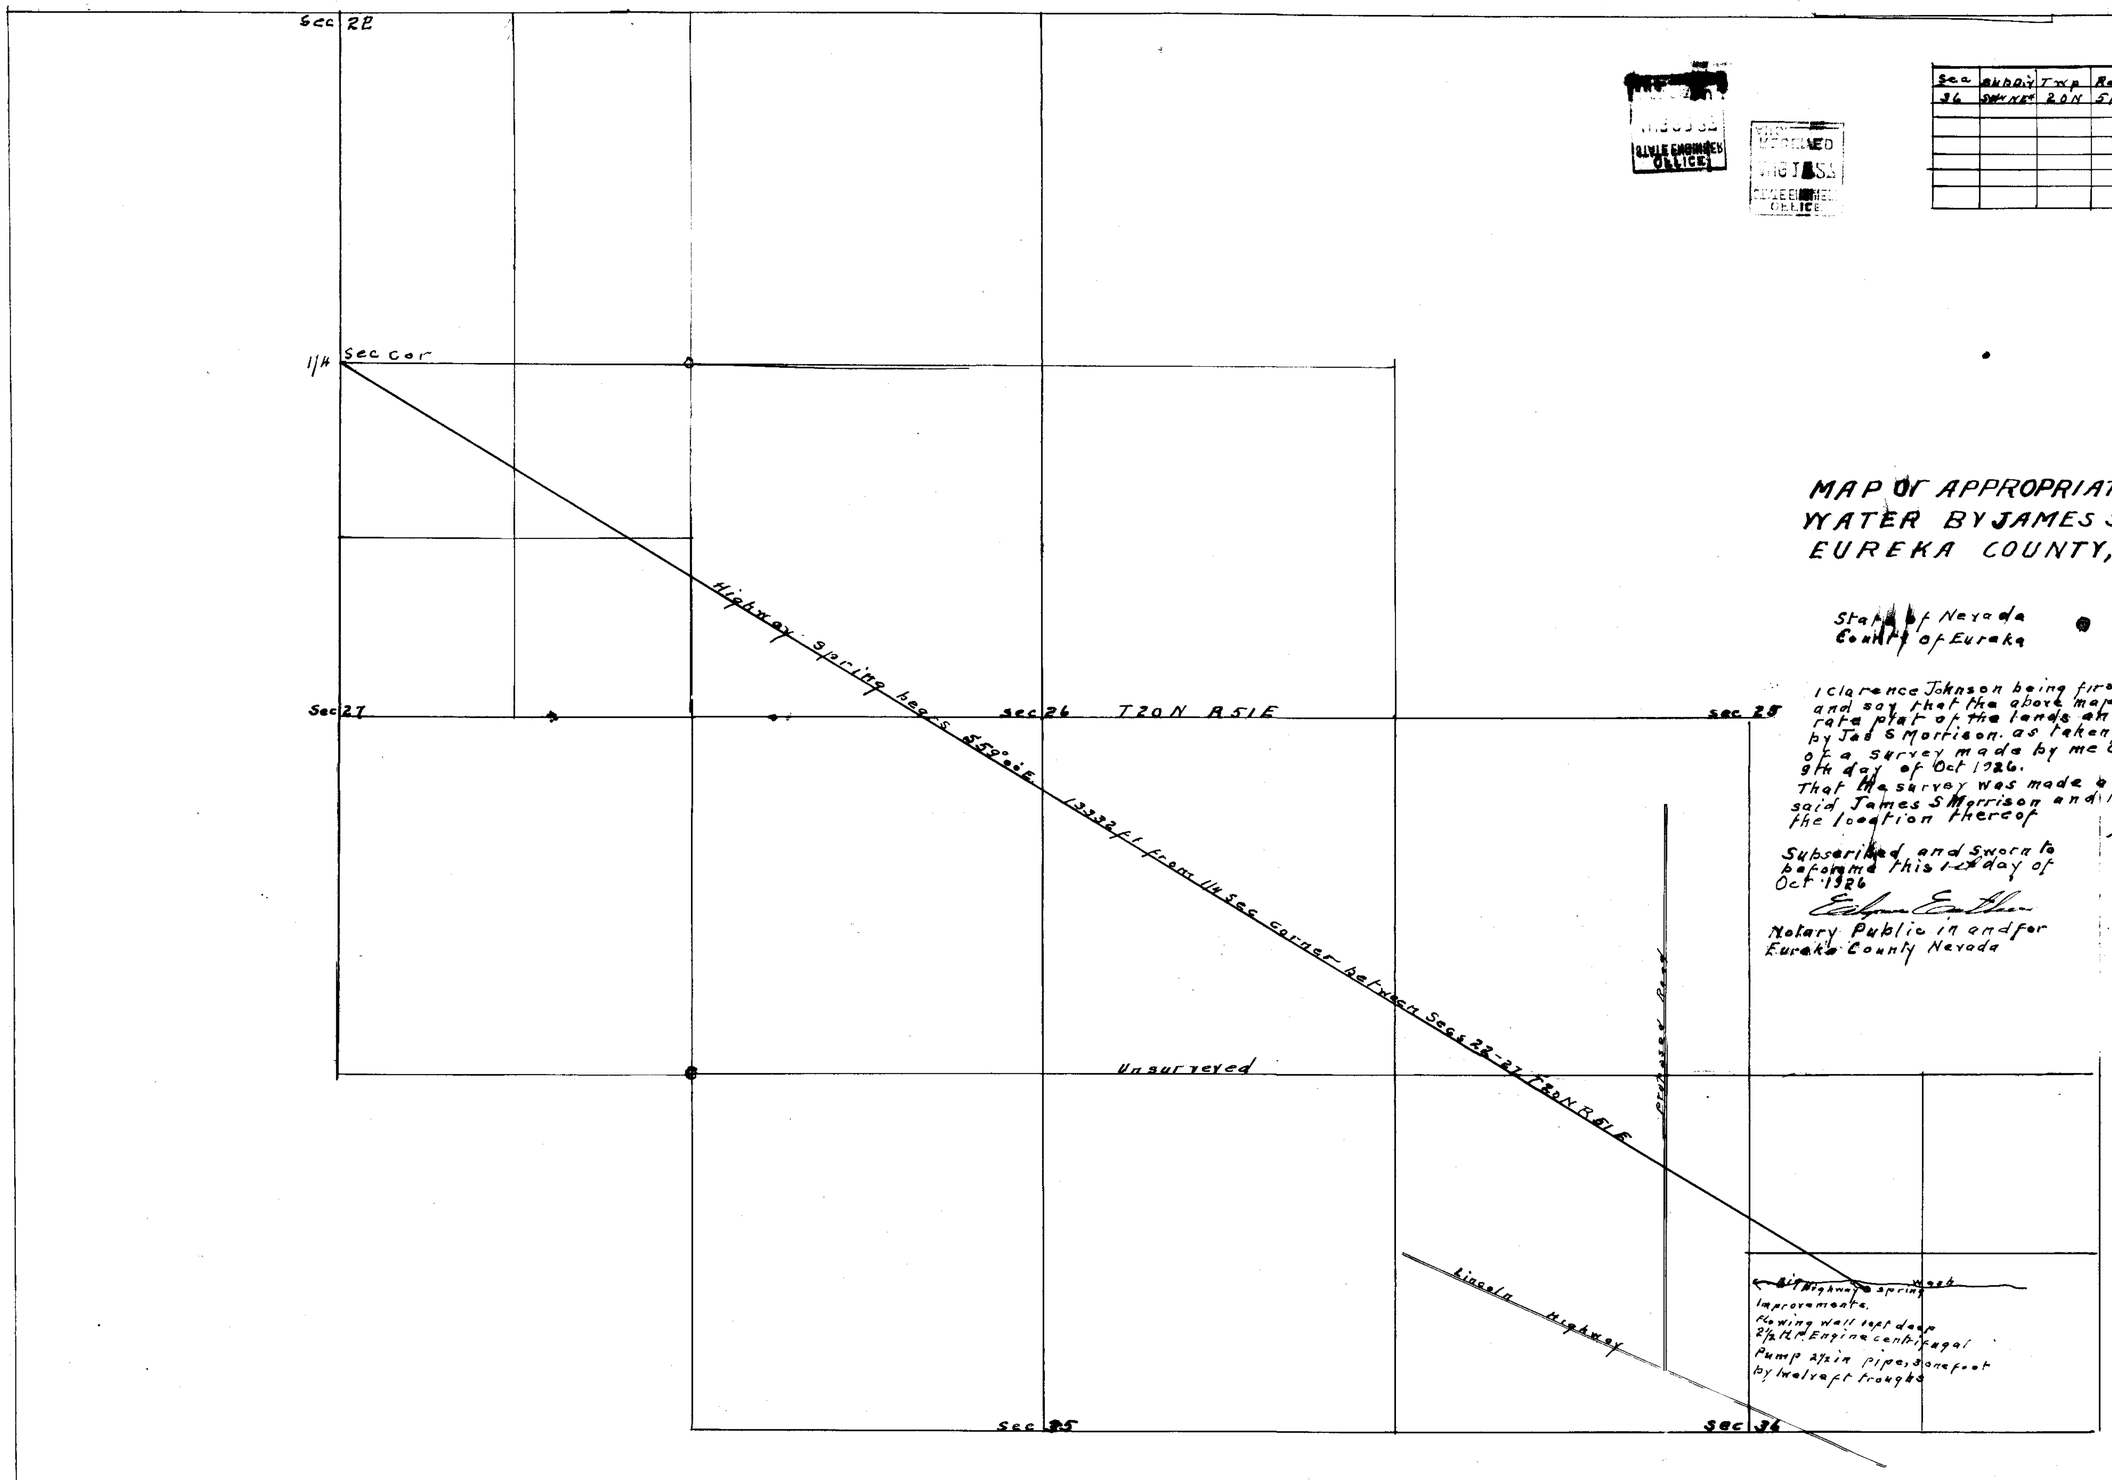

MAP OF APPROPRIATION OF WATER BY JAMES S MORRISON EUREKA COUNTY, NEVADA

State of Nevada
County of Eureka

I Clarence Johnson being first duly sworn depose and say that the above map is a true and accurate plat of the lands and spring owned by Jas S Morrison. as taken from the field notes of a survey made by me completed on the 9th day of Oct 1926.
That the survey was made at the instance of the said James S Morrison and that it truly represents the location thereof

signed
Clarence Johnson
State Water Right Surveyor

Subscribed and Sworn to before me this 1st day of Oct 1926

Edgar Esther
Notary Public in and for
Eureka County Nevada

scale 1 in = 60 ft

FILED
Aug 23, 1927
STATE ENGINEER'S OFFICE

Certificate No. 1852 Issued Sept 21, 1932

8256