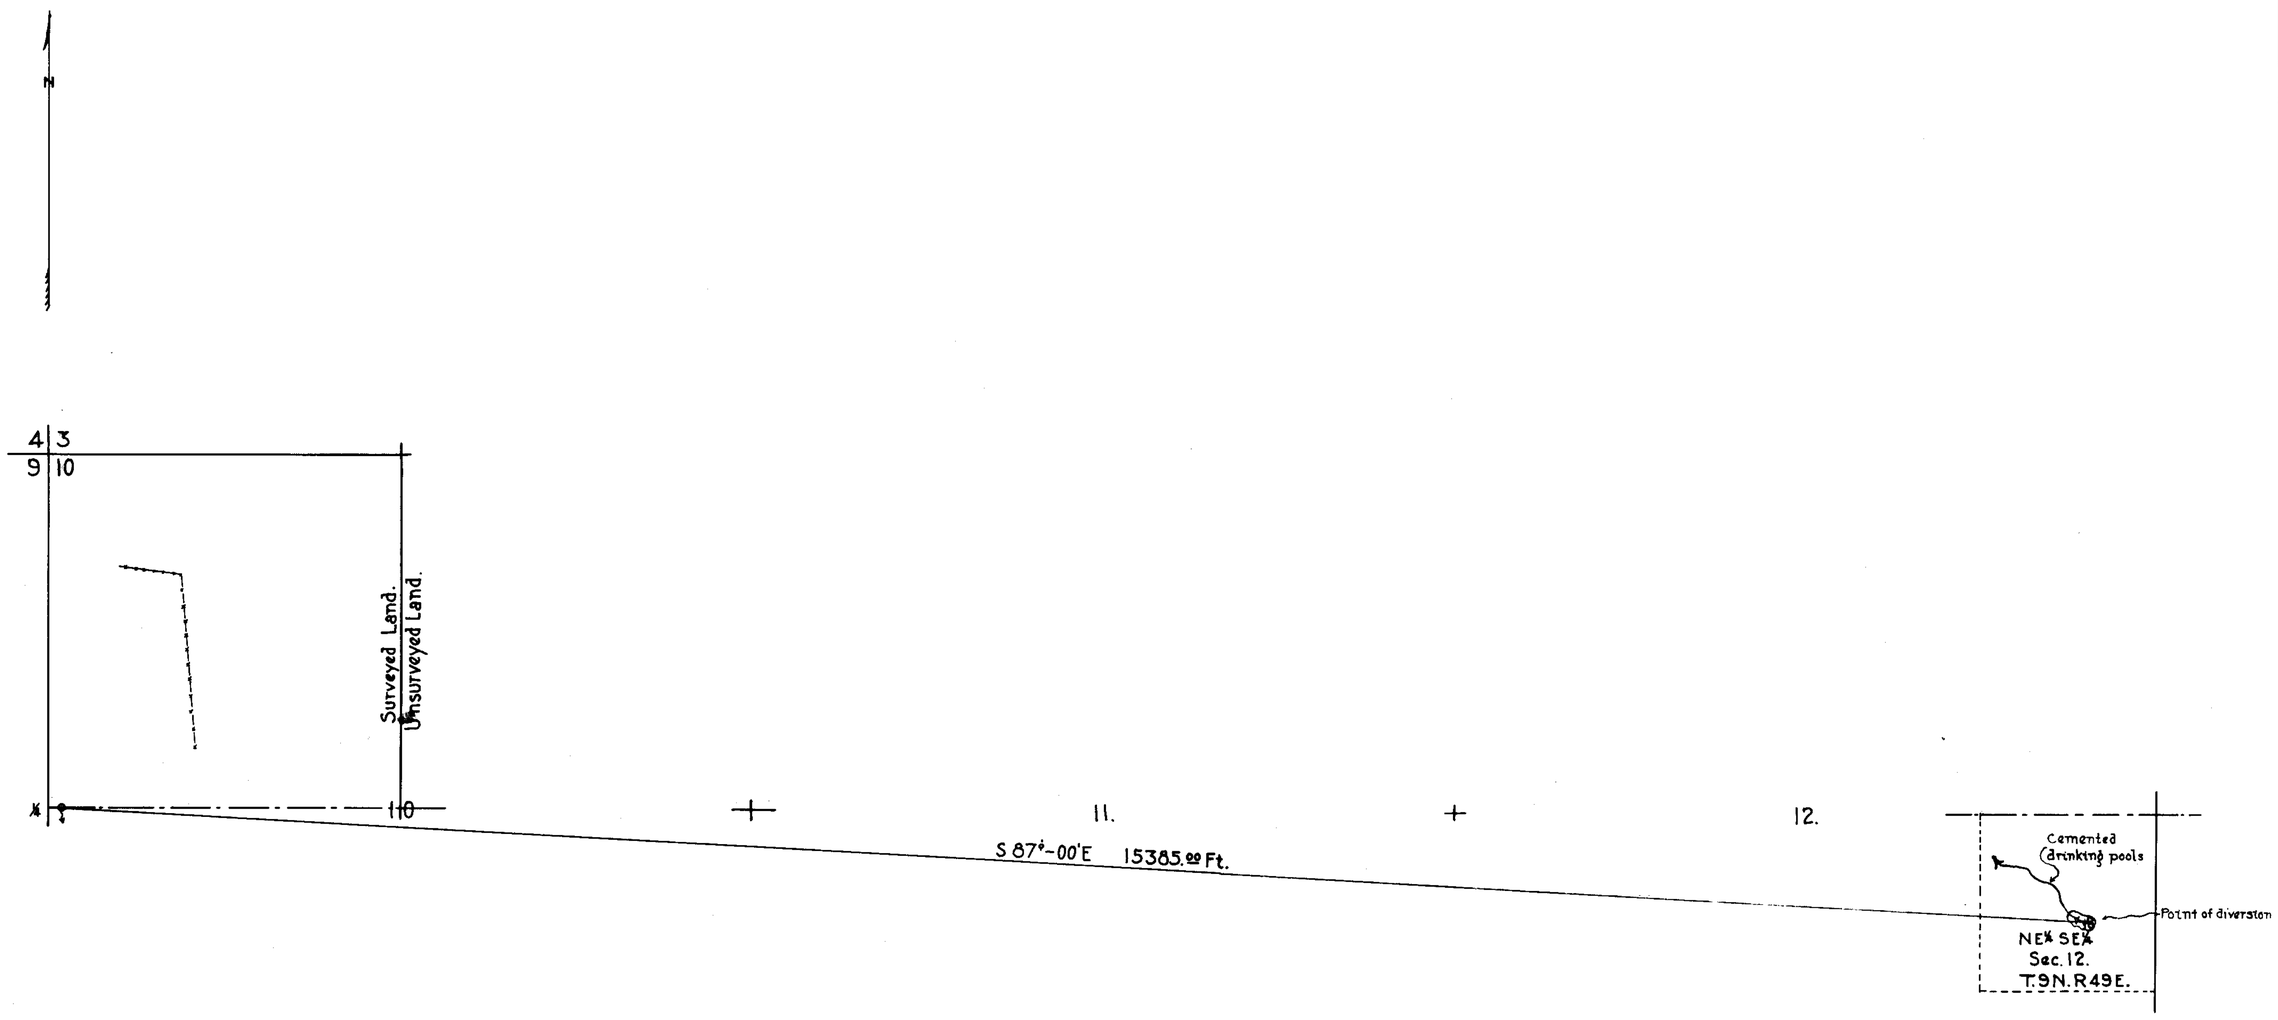

State of Nevada
County of Ormsby ss

I, Robert A Allen, being first duly sworn depose and say that this map has been correctly drawn to the designated scale from field notes of a survey made by me during September 1927, that it truly and correctly represents the location and extent of the works used to divert water from "POTT HOLES" SPRINGS in NYE COUNTY, NEVADA by ELIZABETH S. BARNDT. for stockwatering purposes That the point of diversion, the location and size of the diverting channel, the place and manner of use, that all streams connected with these works or crossed by this Source are fully and correctly designated hereon.

Robert A Allen
State Water right surveyor

Subscribed and Sworn to before me this 24th day of October 1927

Maggie S. Berning
Notary Public in and for
Ormsby County Nevada.

OFFICE STATE ENGINEER
OCT 24 '27
RECEIVED

FILED
Oct. 24, 1927
STATE ENGINEER'S OFFICE

SCALE, 1 INCH = 600 FEET.
600 0 600 1200 1800 2400

Certificate No. 3373 Issued Dec. 23, 1948 for 0.047 c/s for Stock & Dom.

MAP

TO ACCOMPANY APPLICATION 8259
TO APPROPRIATE WATER FOR STOCK-PURPOSES BY ELIZABETH S. BARNDT
FROM "POTT HOLES" SPRINGS.

8259