T. 39 N., R. 38 E. Mt. D. B. and M.

Sec. 19 is property of this Company.

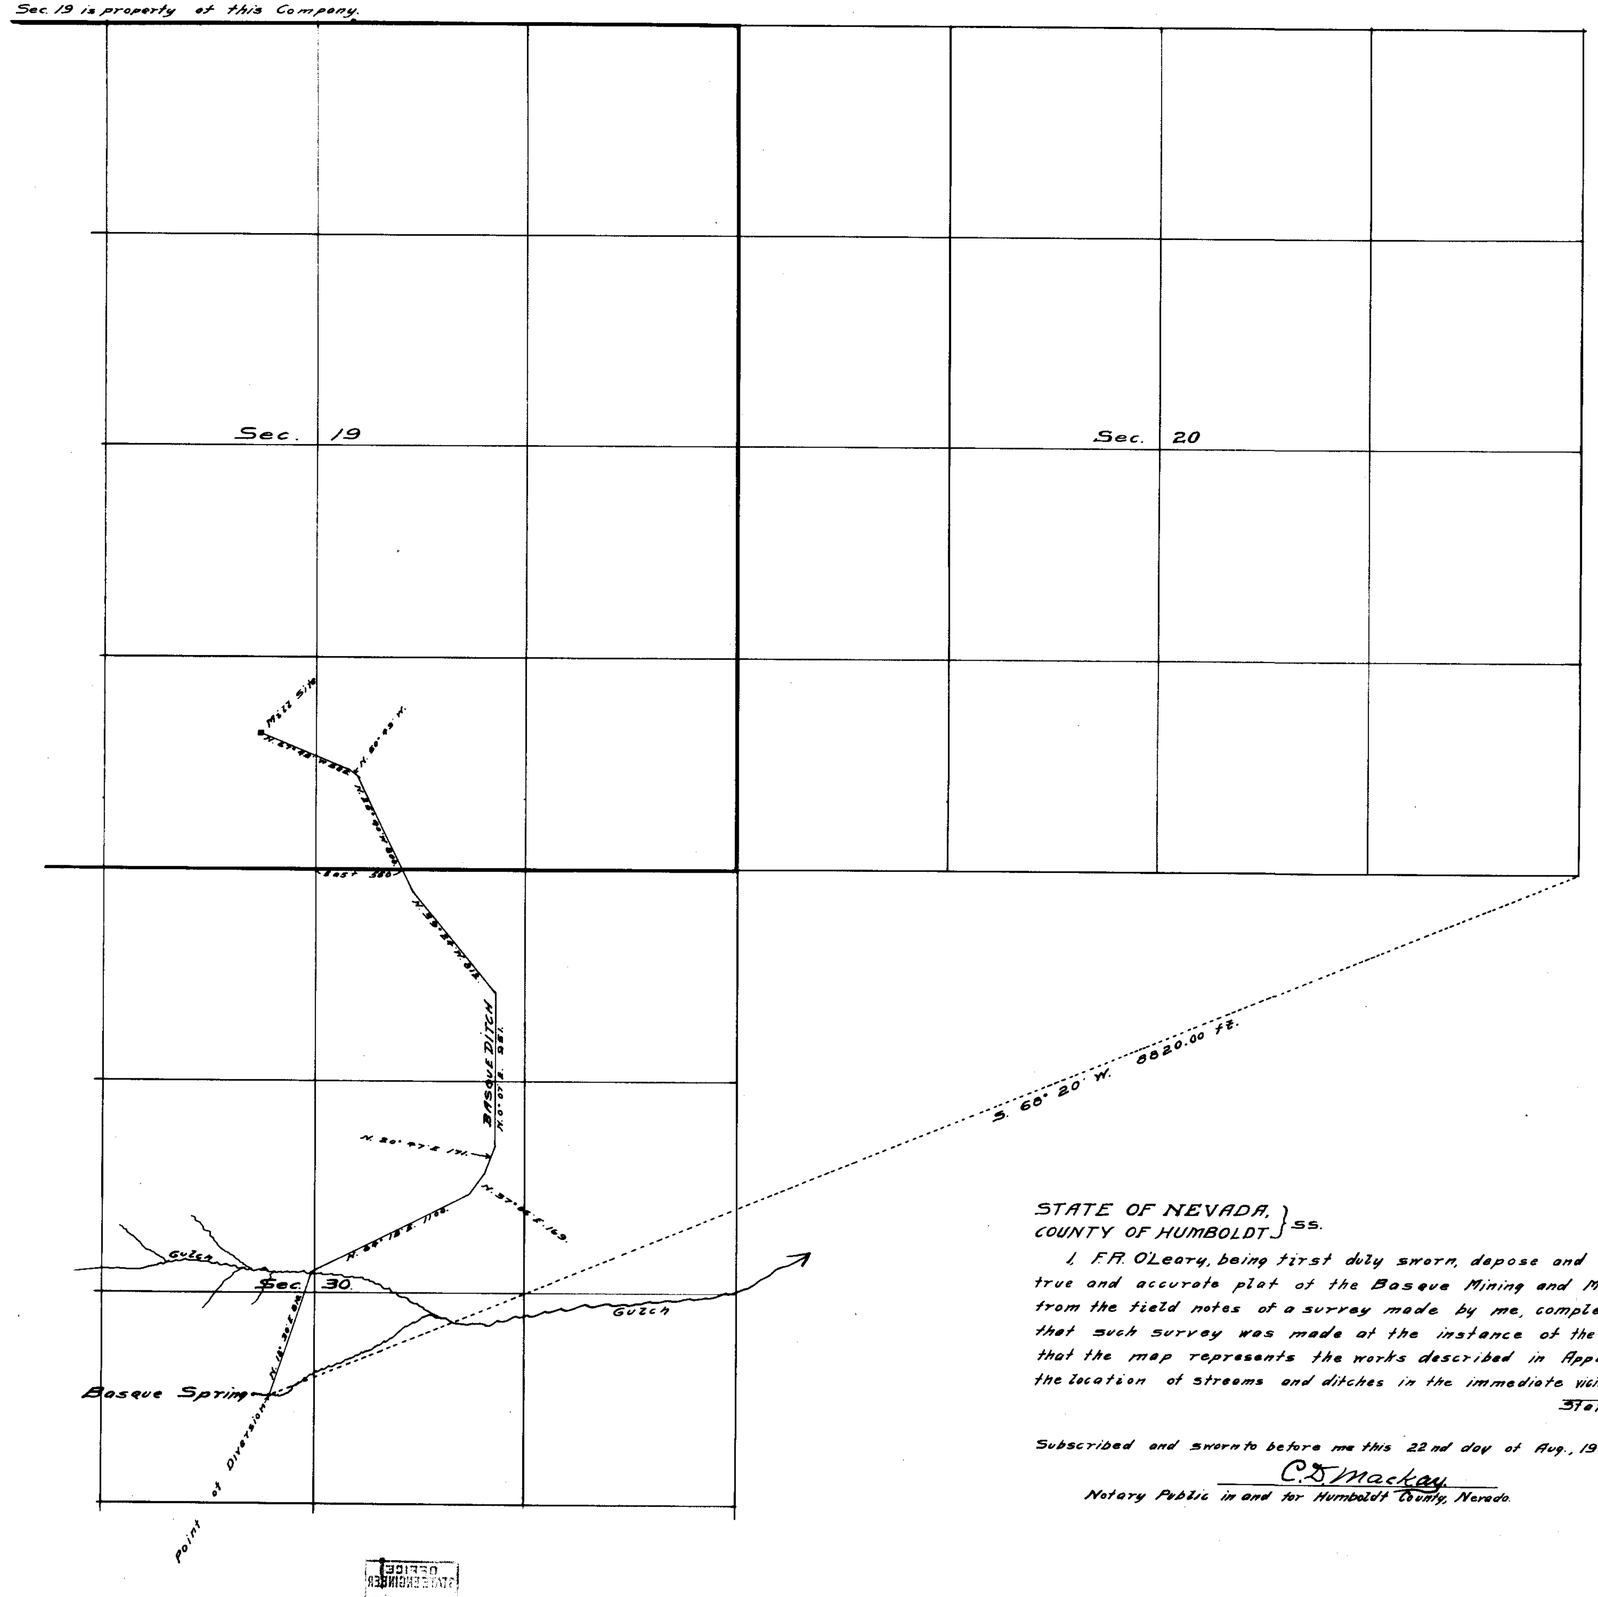

STATE OF NEVADA, }
COUNTY OF HUMBOLDT } ss.

I, F.R. O'Leary, being first duly sworn, depose and say that the above map is a true and accurate plat of the Basque Mining and Milling Co. Mining works, as taken from the field notes of a survey made by me, completed on the 20th day of Aug., 1927; that such survey was made at the instance of the Basque Mining and Milling Co.; that the map represents the works described in Application No. together with the location of streams and ditches in the immediate vicinity.

F. R. O'Leary
State Water Right Surveyor.

Subscribed and sworn to before me this 22nd day of Aug., 1927.

C. D. Mackay
Notary Public in and for Humboldt County, Nevada.

FILED
Aug 23, 1927
STATE ENGINEER'S OFFICE

MAP OF
BASQUE MINING AND MILLING COMPANY.
WATER WORKS.
BONITA MINING DISTRICT.
Humboldt Co. Nevada.
Scale 1" = 500 ft.

8302