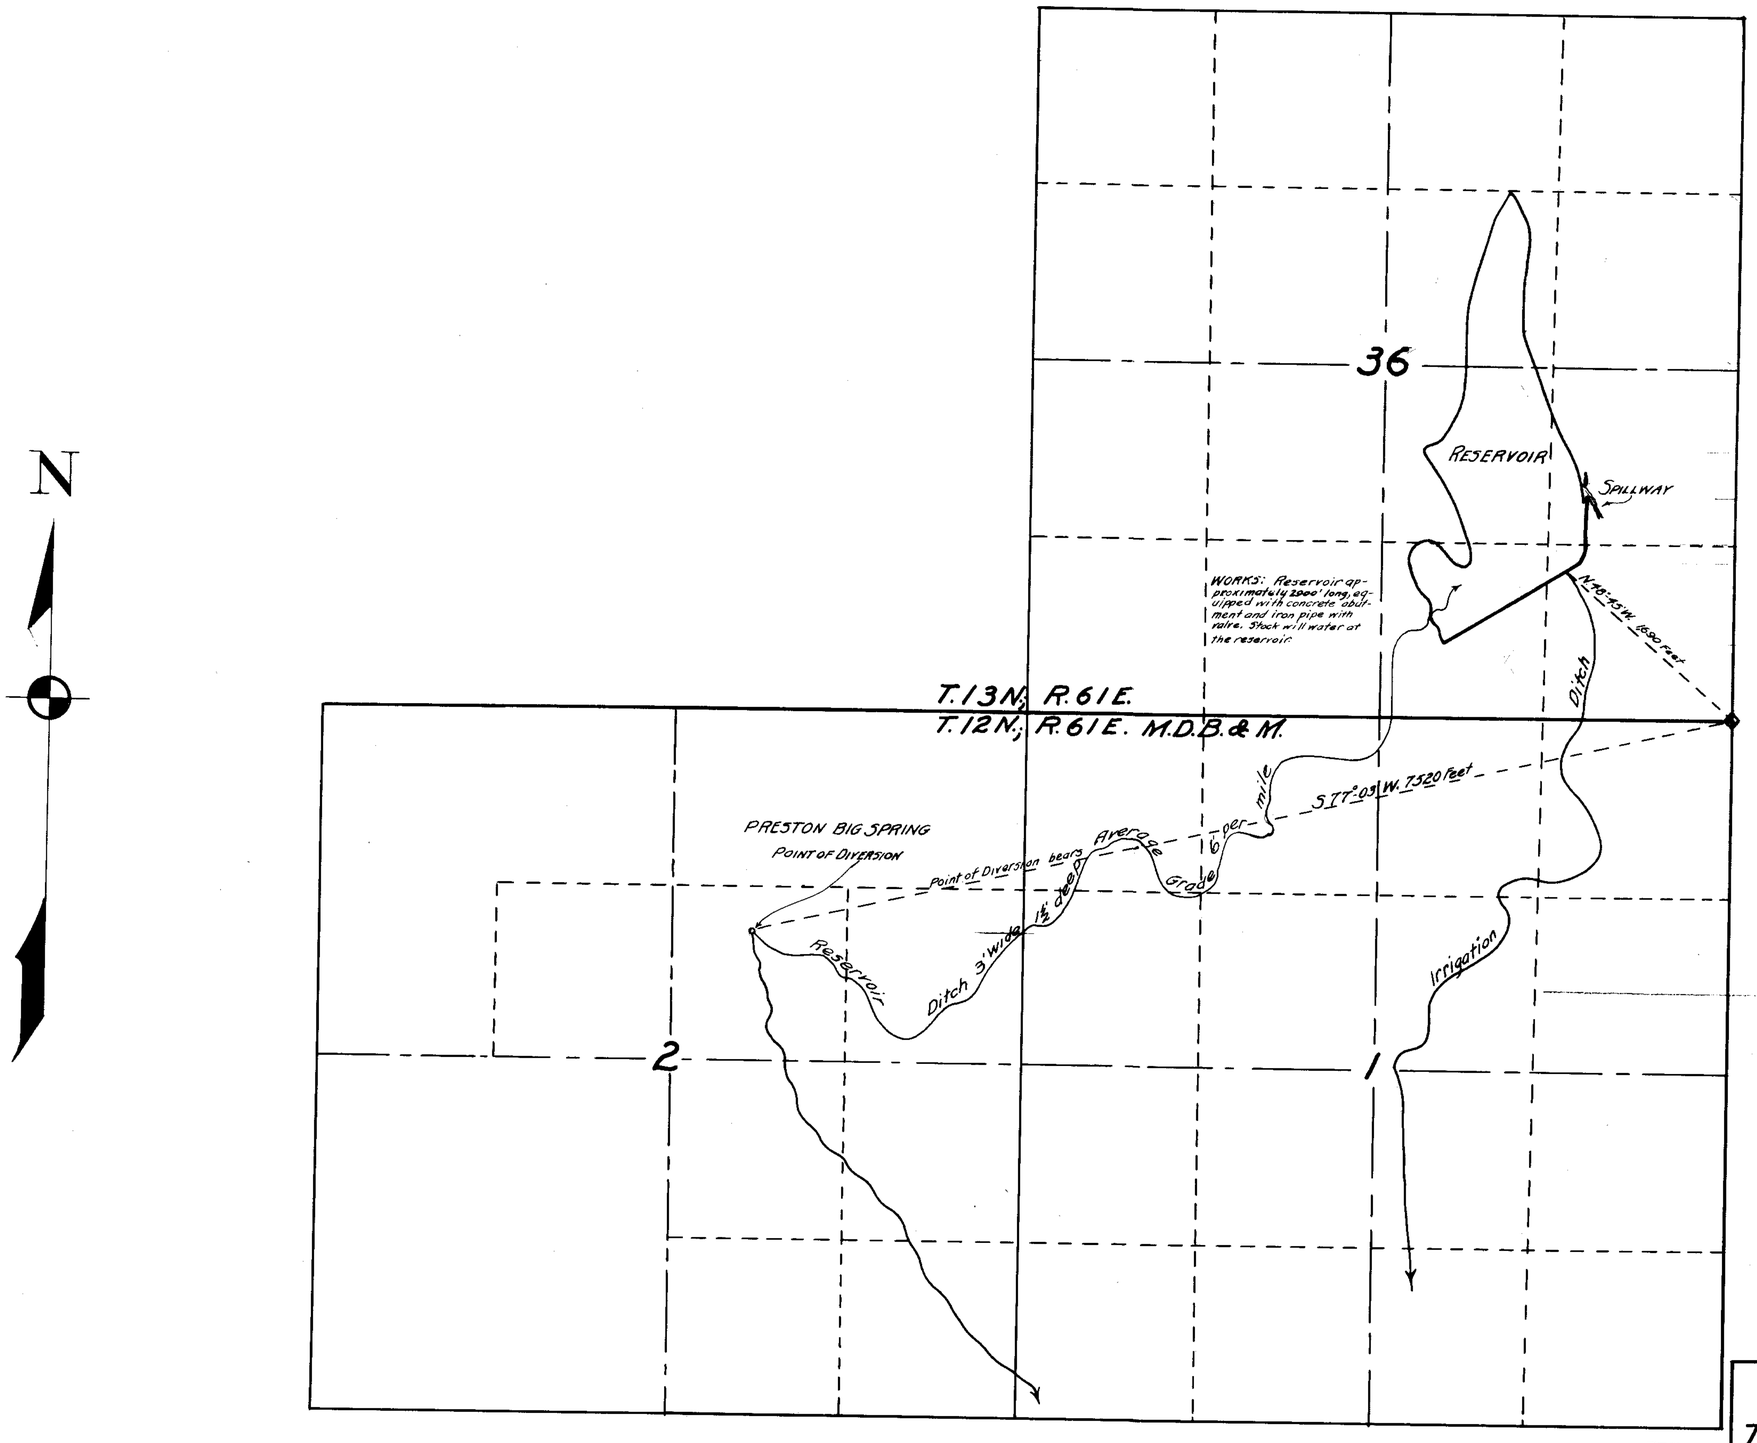

STATE OF NEVADA
COUNTY OF WHITE PINE ..... } S.S.

I.C.R. Townsend, being first duly sworn, depose and say that this map, consisting of one sheet, has been correctly drawn to the designated scale from field notes of a survey made by me between the 29th day of February and the 2nd day of March, 1928; that it truly and correctly represents the location and extent of the proposed works used to divert water from Preston Big Spring in White Pine County by the Preston Irrigation Co. for stockwatering purposes. That the proposed point of diversion, the approximate location and size of the diverting channel or other conduit, the place and manner of use, and the location and names of all other works or streams which are crossed by, or connected with the said works, are fully and correctly designated thereon.

C. R. Townsend
STATE WATER RIGHT, SURVEYOR.

Subscribed and sworn to before me, this 12th day of March, 1928.

W. Biggane
NOTARY PUBLIC IN AND FOR WHITE PINE COUNTY, NEVADA.

SCALE: 1 IN. = 600 FT.

0 100 200 300 400 500 1000 1500 FEET

Certificate No. 2158 Issued December 6, 1935
Certificate No. 8306

OFFICE STATE ENGINEER MAR 15 1928 RECEIVED

March 15, 1928

MAP TO ACCOMPANY
APPLICATION TO APPROPRIATE WATER FOR STOCKWATERING BY PRESTON IRRIGATION CO. FROM THE PRESTON RESERVOIR

8306