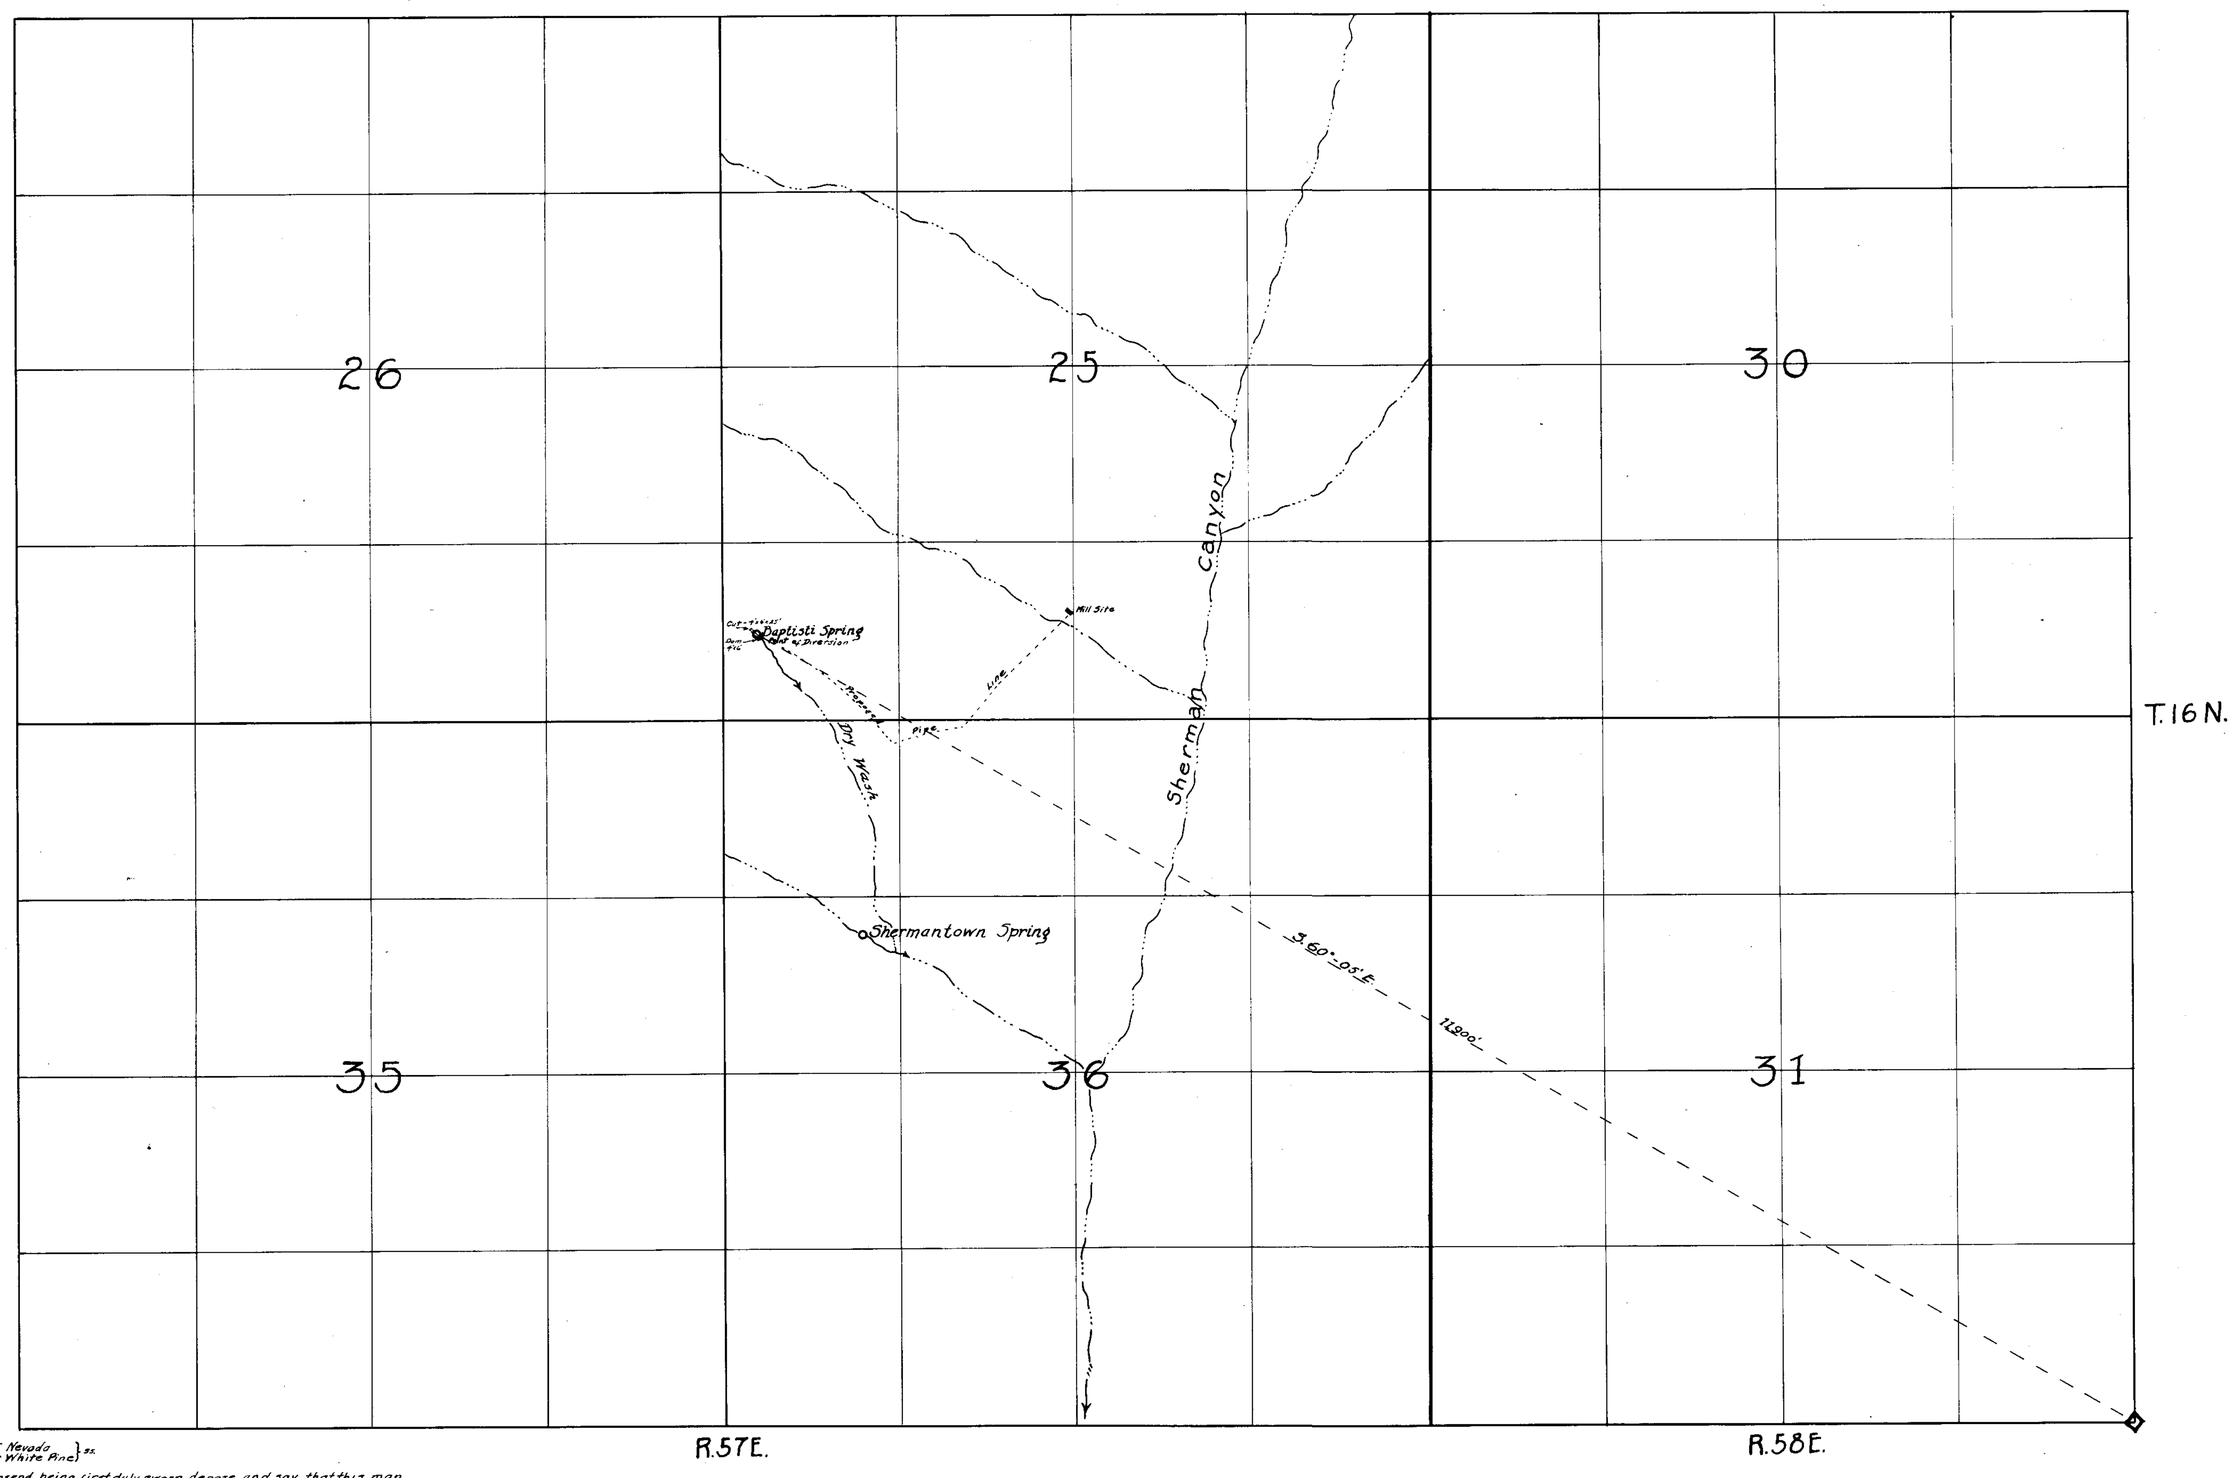

State of Nevada
County of White Pine } ss.

I, C.R. Townsend, being first duly sworn, depose and say that this map consisting of one sheet has been correctly drawn to the designated scale from field notes of a survey made by me on August 23, 1927; that it truly and correctly represents the location and extent of the proposed works used to divert water from Baptisti Spring, in White Pine County by John Anderson, for milling purposes. That the proposed point of diversion and return, the location of the mill, the approximate size and capacity of the diverting conduit, and the location and names of all the other works or streams which are crossed by or connected with said works are fully and correctly designated hereon.

C.R. Townsend
State Water Right Surveyor.

Subscribed and sworn to before me this 5th day of October 1927

Jay C. Gruber
Notary Public in and for White Pine County, Nevada.

FILED
Oct. 7, 1927

MAP OF
BAPTISTI SPRING
PROPOSED PIPE LINE AND CONCENTRATING PLANT

C.R. TOWNSEND,
SURVEYOR.

Scale: 1" = 600 feet

8312