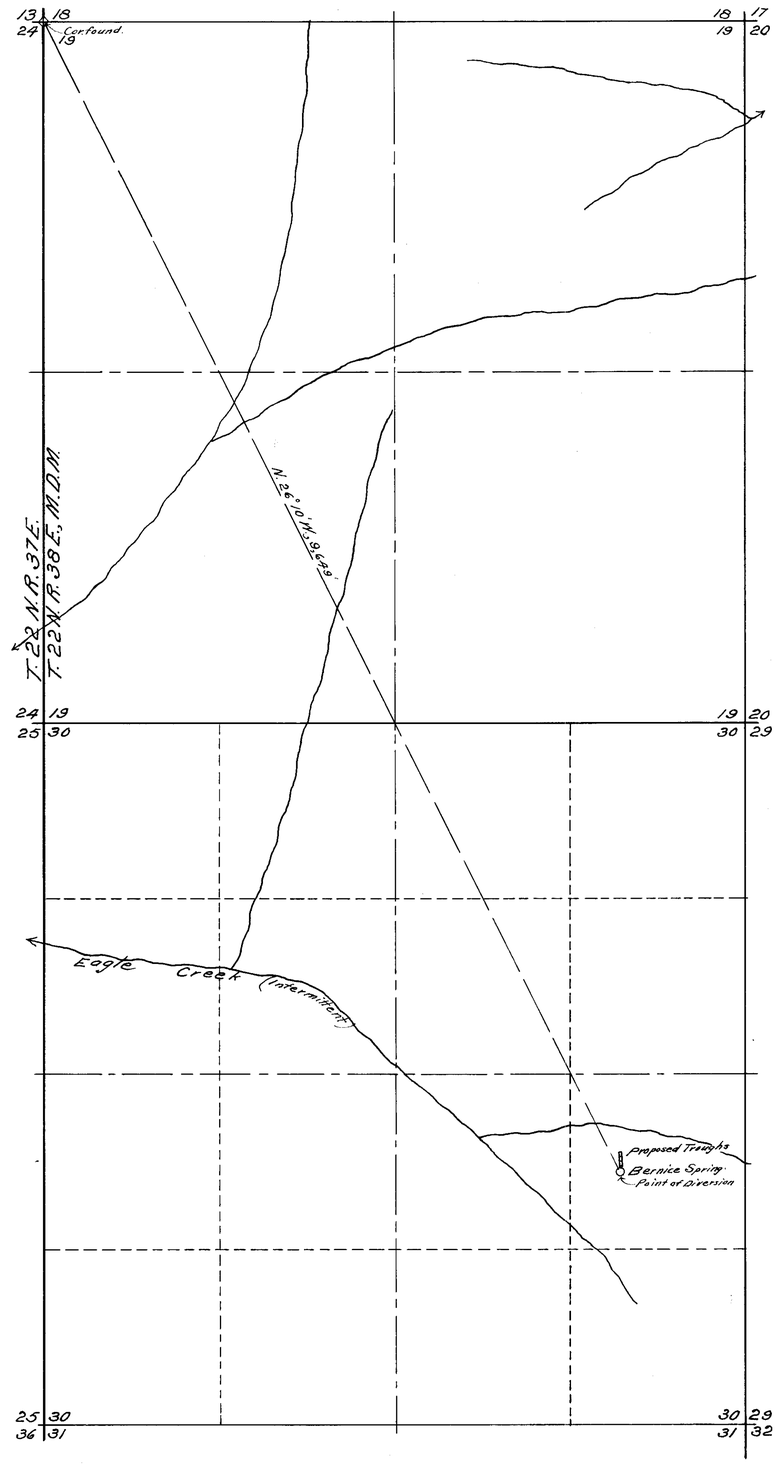

State of Nevada }
County of Washoe } ss.

I, L. H. Taylor, being first duly sworn, depose and say that this map has been correctly drawn to the designated scale from field notes of a survey made by me on the 6th. day of August, 1927; that it truly and correctly represents the location and extent of the proposed works to divert water from Bernice Spring, in Churchill County by Williams Estate Company for stock-watering purposes; that the proposed point of diversion, the place of use and the location and names of all other works or streams crossed by or connected with said works are fully and correctly shown thereon.

L. H. Taylor,
State Water Right Surveyor

Subscribed and sworn to before me this 24th. day of September, 1927

Frank W. Dugan
Notary Public in and for Washoe County, Nevada.

2726 Oct. 20, 1943.

SCALE.

FILED
Sept. 26, 1927
STATE ENGINEER'S OFFICE

MAP
TO ACCOMPANY APPLICATION TO APPROPRIATE WATER
FOR STOCK-WATERING BY WILLIAMS ESTATE COMPANY
FROM BERNICE SPRING

81021 8318