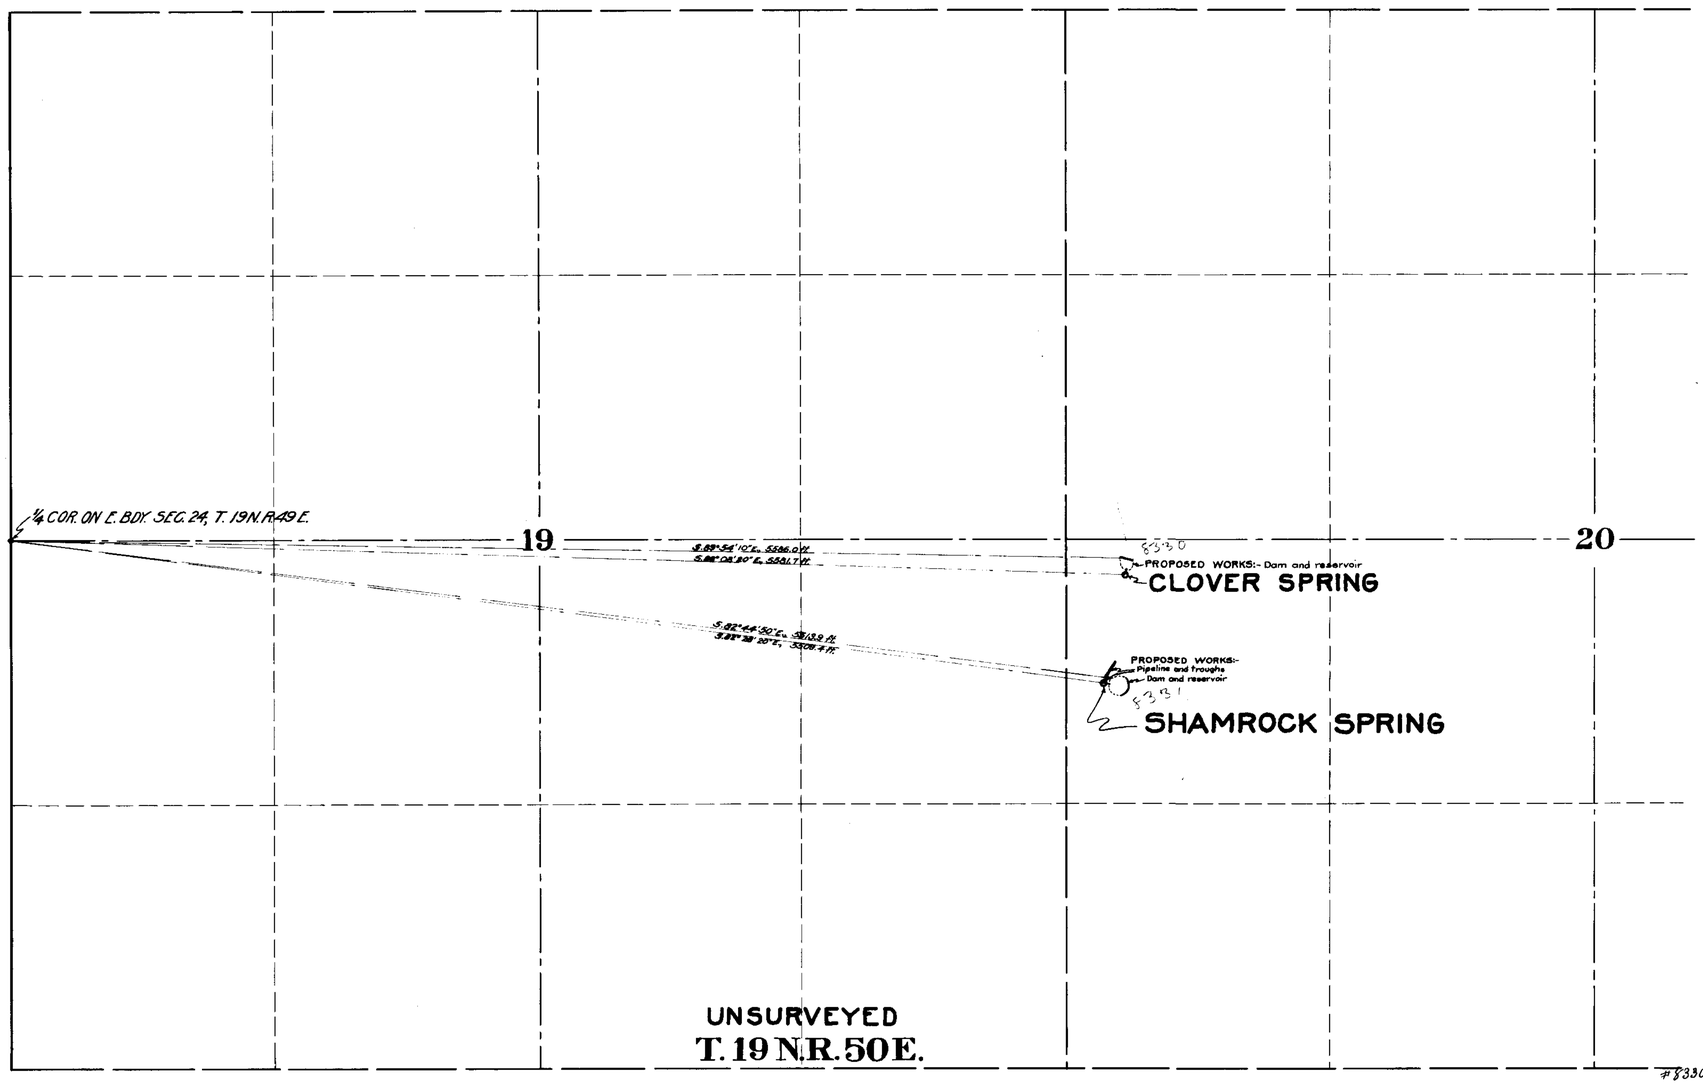

SCALE:- 1 inch - 400 feet

STATE OF NEVADA
COUNTY OF ORMSBY } ss.

I, Harvey M. Payne, being first duly sworn, depose and say that this map has been correctly drawn to the designated scale from the field notes of a survey made by me on Oct. 22, 1928; and that it truly and correctly represents the location and extent of the works proposed to divert water from Clover and Shamrock Springs, Eureka County, Nevada, by Alma Woods for stockwatering purposes; and that the proposed point of diversion and works to be installed are correctly shown hereon.

Harvey M. Payne
Water Right Engineer.

Subscribed and sworn to before me this 21st day of November, 1928

M. B. Bradley
Notary Public in and for
Ormsby County, Nevada.

My commission expires

#8330 - Certificate No. 2489 Issued Jan. 19, 1940

#8331 - Certificate No. 2490 Issued Jan. 19, 1940

MAP
TO ACCOMPANY
APPLICATIONS NOS. 8330 AND 8331
FOR
STOCKWATERING
FROM
CLOVER AND SHAMROCK SPRINGS
BY
ALMA WOODS

SURVEYED AND MAPPED BY HARVEY M. PAYNE, WATER RIGHT ENGINEER.

FILED
Nov. 22, 1928
STATE ENGINEER'S OFFICE

(S)

8330, 8331