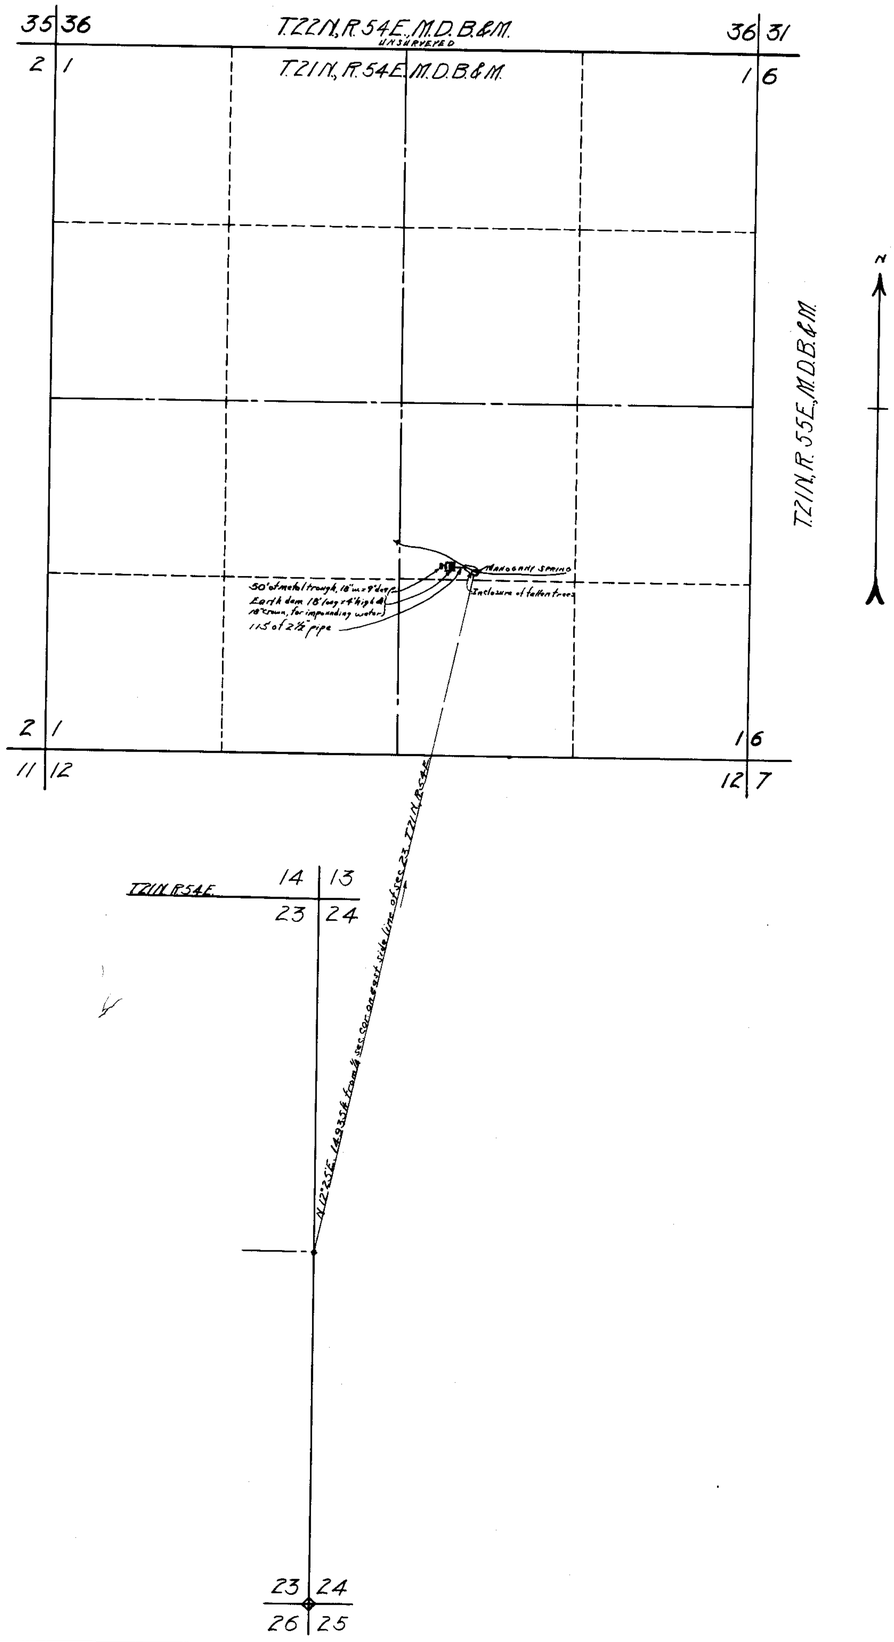

STATE OF NEVADA,
COUNTY OF EUREKA } S.S.

I, L. A. Harris, being first duly sworn, depose and say that this map has been drawn to the designated scale in correct manner from field notes of a survey made by me on the 30th day of September 1927; that it truly and correctly represents the location and extent of the proposed and completed works used to divert water from Mahogany Spring in Eureka County, by Handley Brothers for stock watering purposes. That the proposed point of diversion, the aproximate location and size of the diverting channel or other conduit, the place and manner of use, and the location and names of all other works or streams which are crossed by, or connected with the said works, are fully and correctly designated thereon.

L. A. Harris
State Water Right Surveyor.

Subscribed and sworn to before me this 4th day of Oct. 1927.

Elmer Eastman
Notary Public in and for Eureka County, Nevada.

0 600 1200 1800 2400

FILED
Oct. 6, 1927
STATE ENGINEER'S OFFICE

8339

Certificate No. 1639 Issued April 23, 1930.

MAP
TO ACCOMPANY
APPLICATION TO APPROPRIATE
WATER FOR STOCKWATERING BY
HANDLEY BROS.
FROM MAHOGANY SPRING

8339