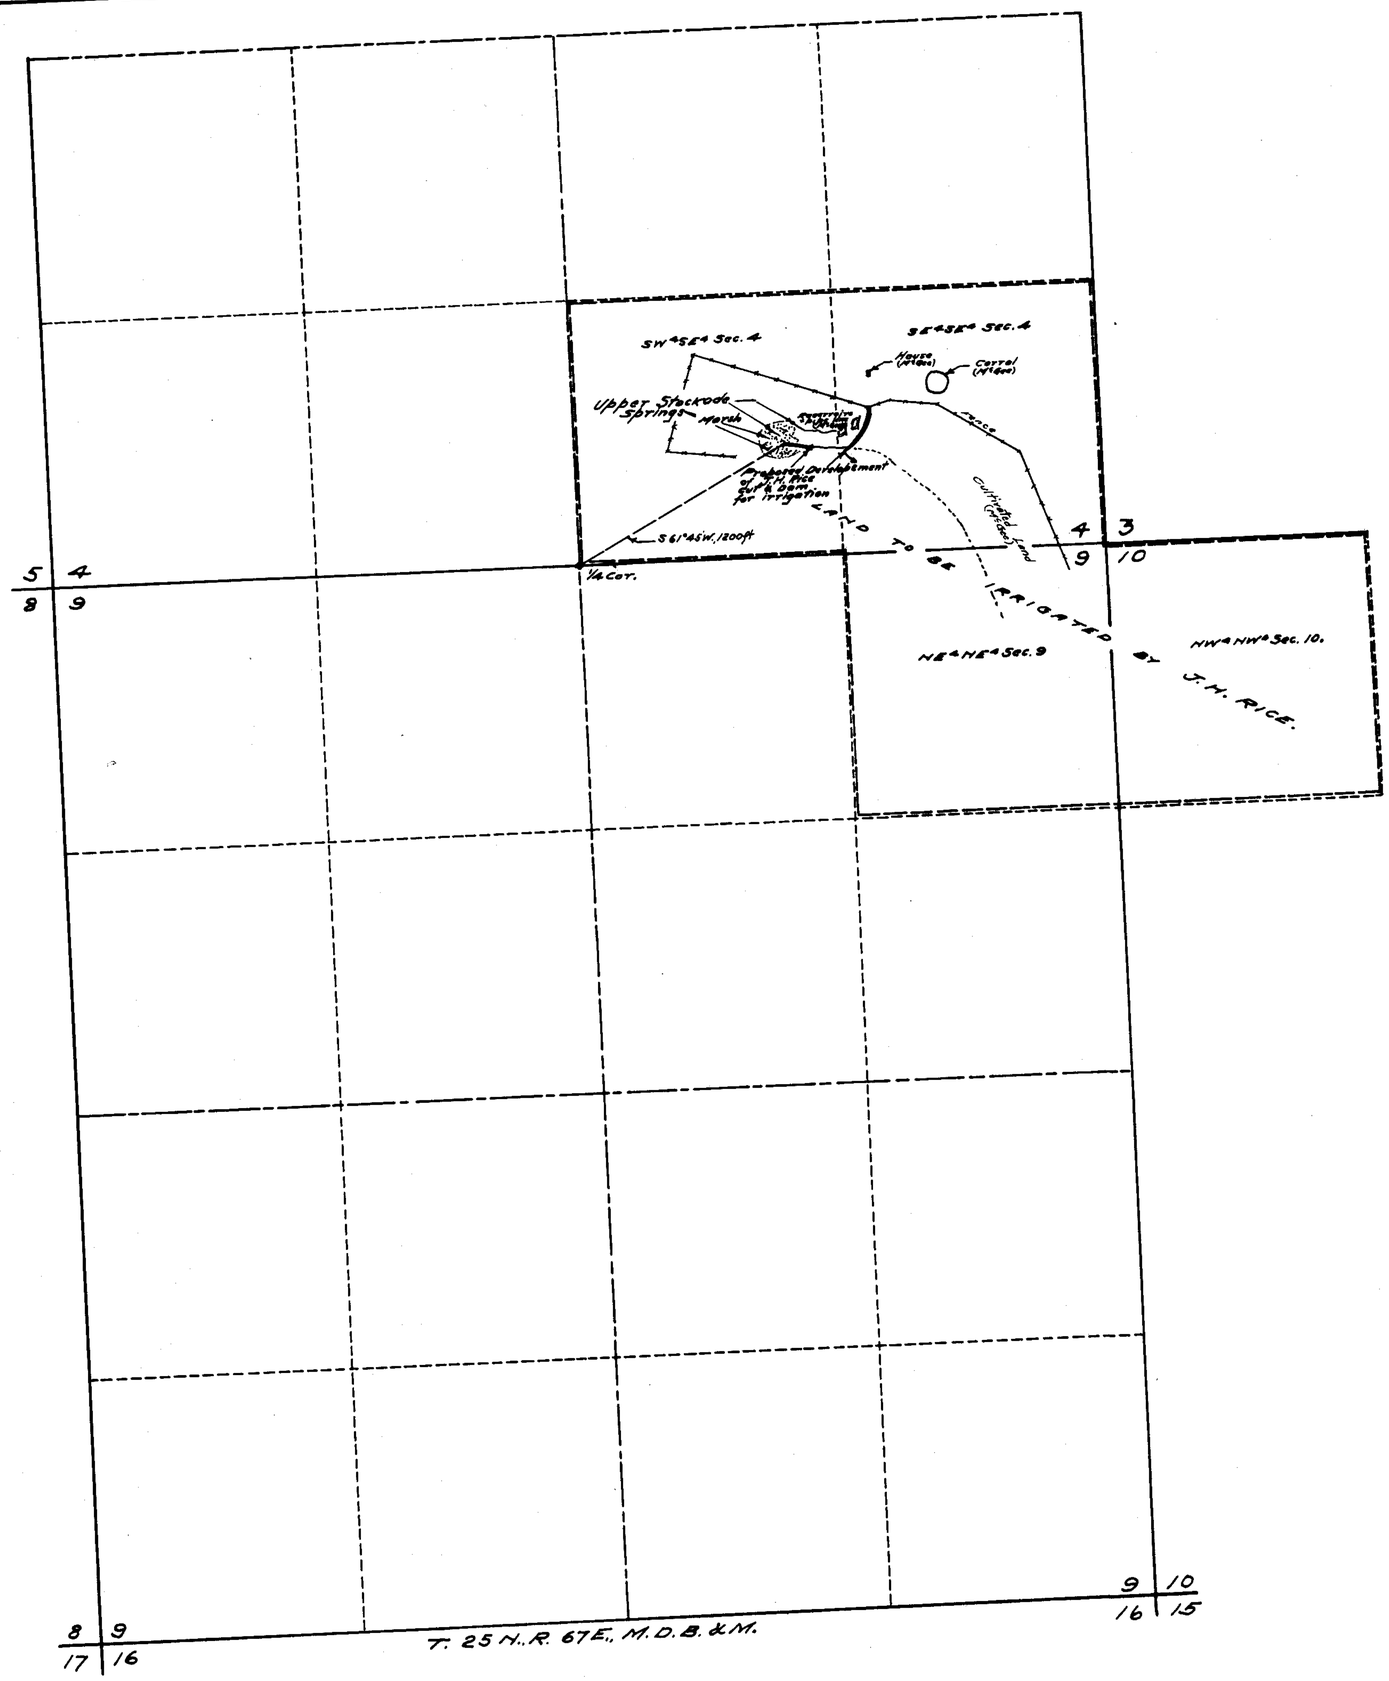

STATE OF NEVADA }
County of White Pine } SS.

I, F.W. Millard, being first duly sworn, depose and say that this map, consisting of one sheet, has been correctly drawn to the designated scale from field notes of a survey made by me, between the 26th day of November and the 28th day of November, 1927, that it truly and correctly represents the proposed location and extent of the works used to divert water from Upper Stockade Springs in White Pine County by J.H. Rice for irrigation purposes. That the proposed point of diversion, the approximate location and size of the diverting channel, all reservoirs or basins, the location and names of all other works which will cross or connect with the proposed works, and the boundary of all lands, showing by 40-acre subdivisions the areas proposed to be irrigated, are fully and correctly designated thereon.

F.W. Millard
State Water Right Surveyor.

Subscribed and sworn to before me, this 23rd day of December, 1927.

Gladys McLennan
Notary Public in and for White Pine County, Nevada.

FILED
Jan. 25, 1928
STATE ENGINEER'S OFFICE

0 1 2 3 4 500 6 7 8 9 1000 11 12 13 14 1500 16 17 18 19 2000
Scale 1-in=400ft.

OFFICE STATE ENGINEER
JAN 25 '28
RECEIVED
A.N.S.

MAP
TO ACCOMPANY APPLICATION TO
APPROPRIATE WATER FOR IRRIGATION
BY- J.H. RICE
FROM UPPER STOCKADE SPRINGS
Surveyed by Ed. Millard & Son-
Ely, Nevada.
12/28/2

8349