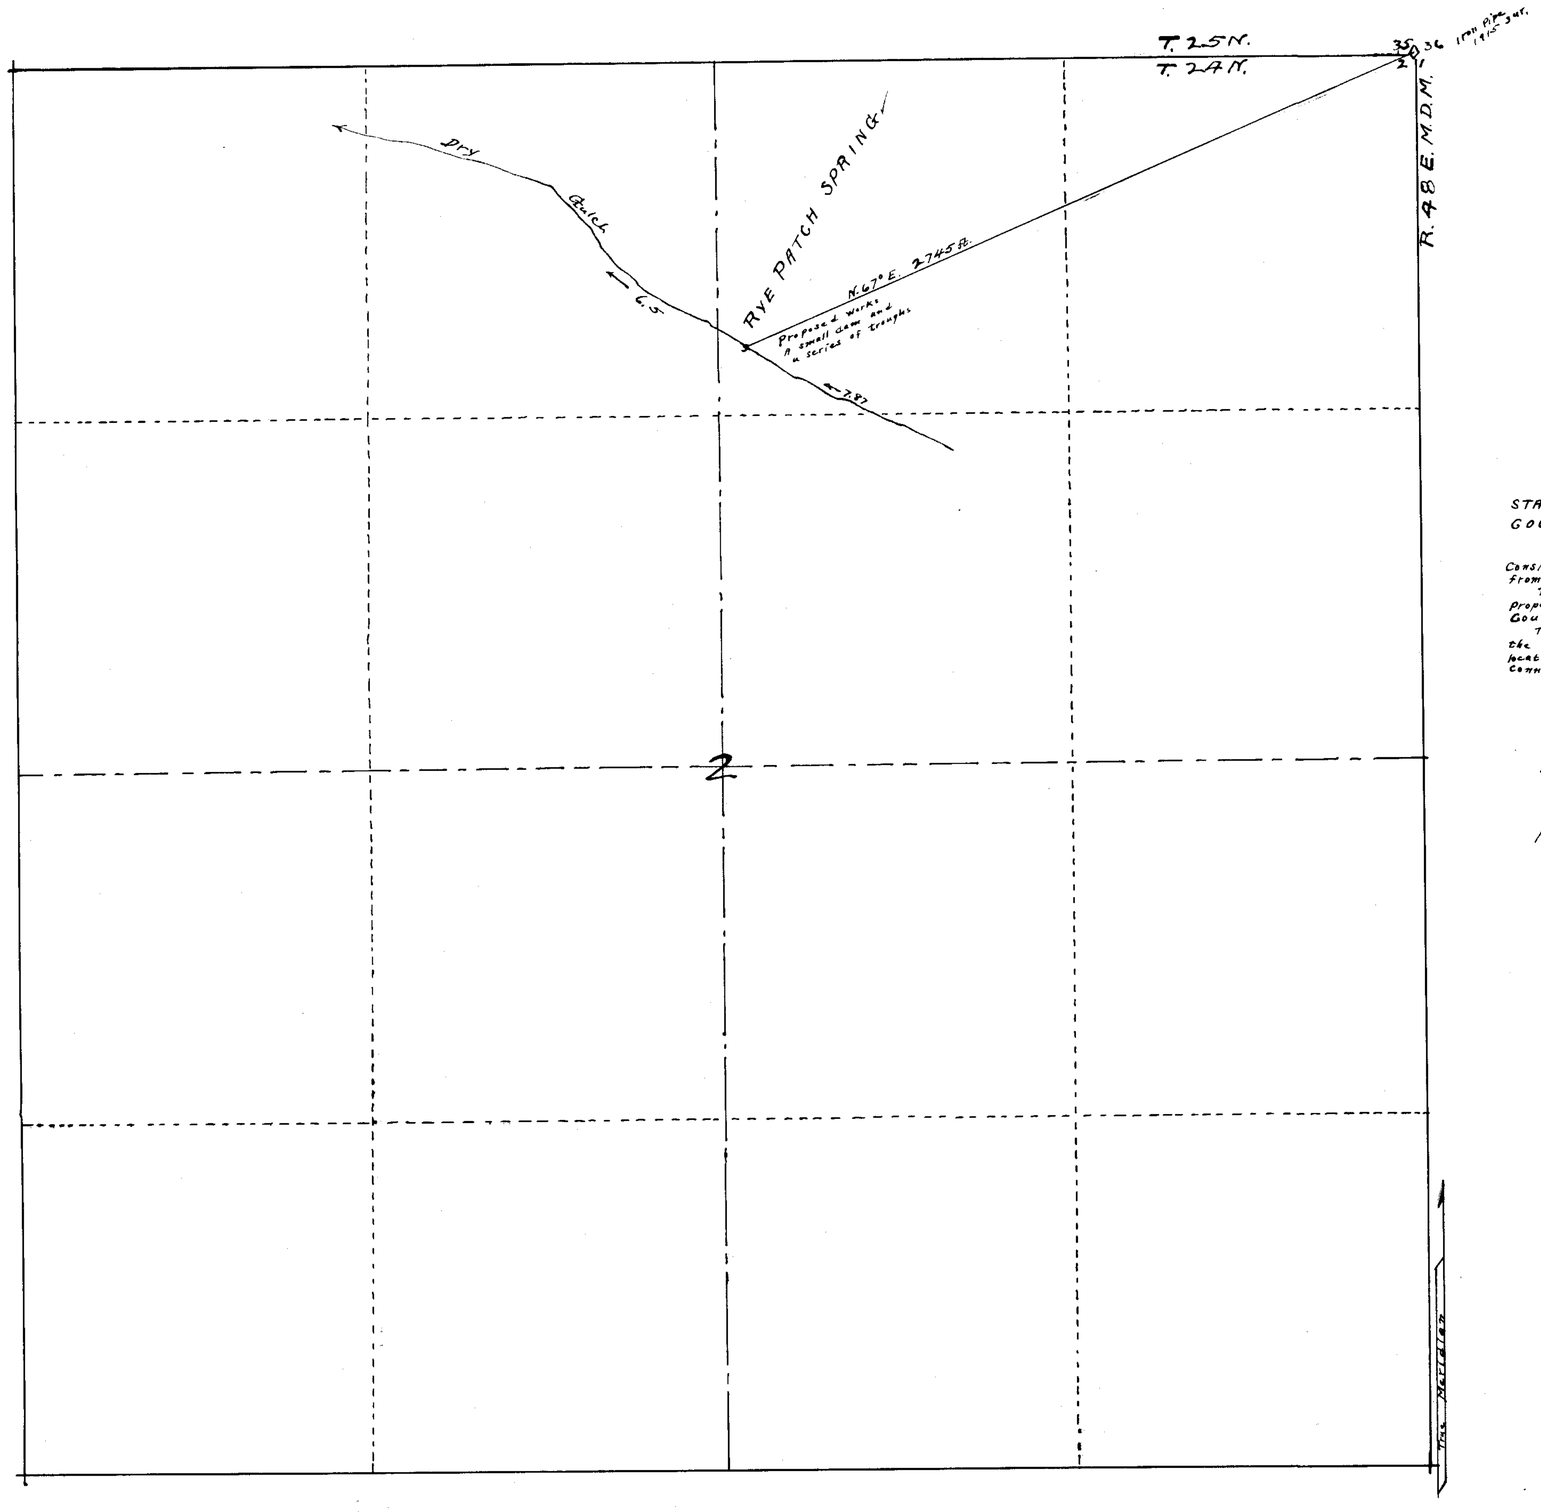

STATE OF NEVADA
COUNTY OF LANDER ss

I, O. P. Adams, being first duly sworn, depose and Say that this map, Consisting of one sheet, has been correctly drawn to the designated scale from field notes of a survey made by me on the 23rd day of Oct. 1927.

That it truly and correctly represents the location and extent of the proposed works used to divert Water from Rye Patch Spring, in Lander County, by Emil Baumann for Stockwatering purposes.

That the proposed point of diversion, the approximate location and size of the diverting channel or other conduit, the place and manner of use, and the location and manner of all other works or streams which are crossed by, or connected with said works, are fully and correctly designated thereon.

O. P. Adams
State Water Right Surveyor.

Subscribed and sworn to before me this 11th day of Nov. 1927.

Louis A. Lemaire
Notary Public in and for Lander County, Nevada.

Scale 300 Ft. To One Inch.

M A P
TO ACCOMPANY APPLICATION
TO APPROPIRATE WATER
FOR STOCKWATERING
BY EMIL BAUMANN
FROM RYE PATCH SPRING

OFFICE
STATE ENGINEER
NOV 19 27
RECEIVED

FILED
Nov. 19, 1927
by F.M.D.

(S)

8361