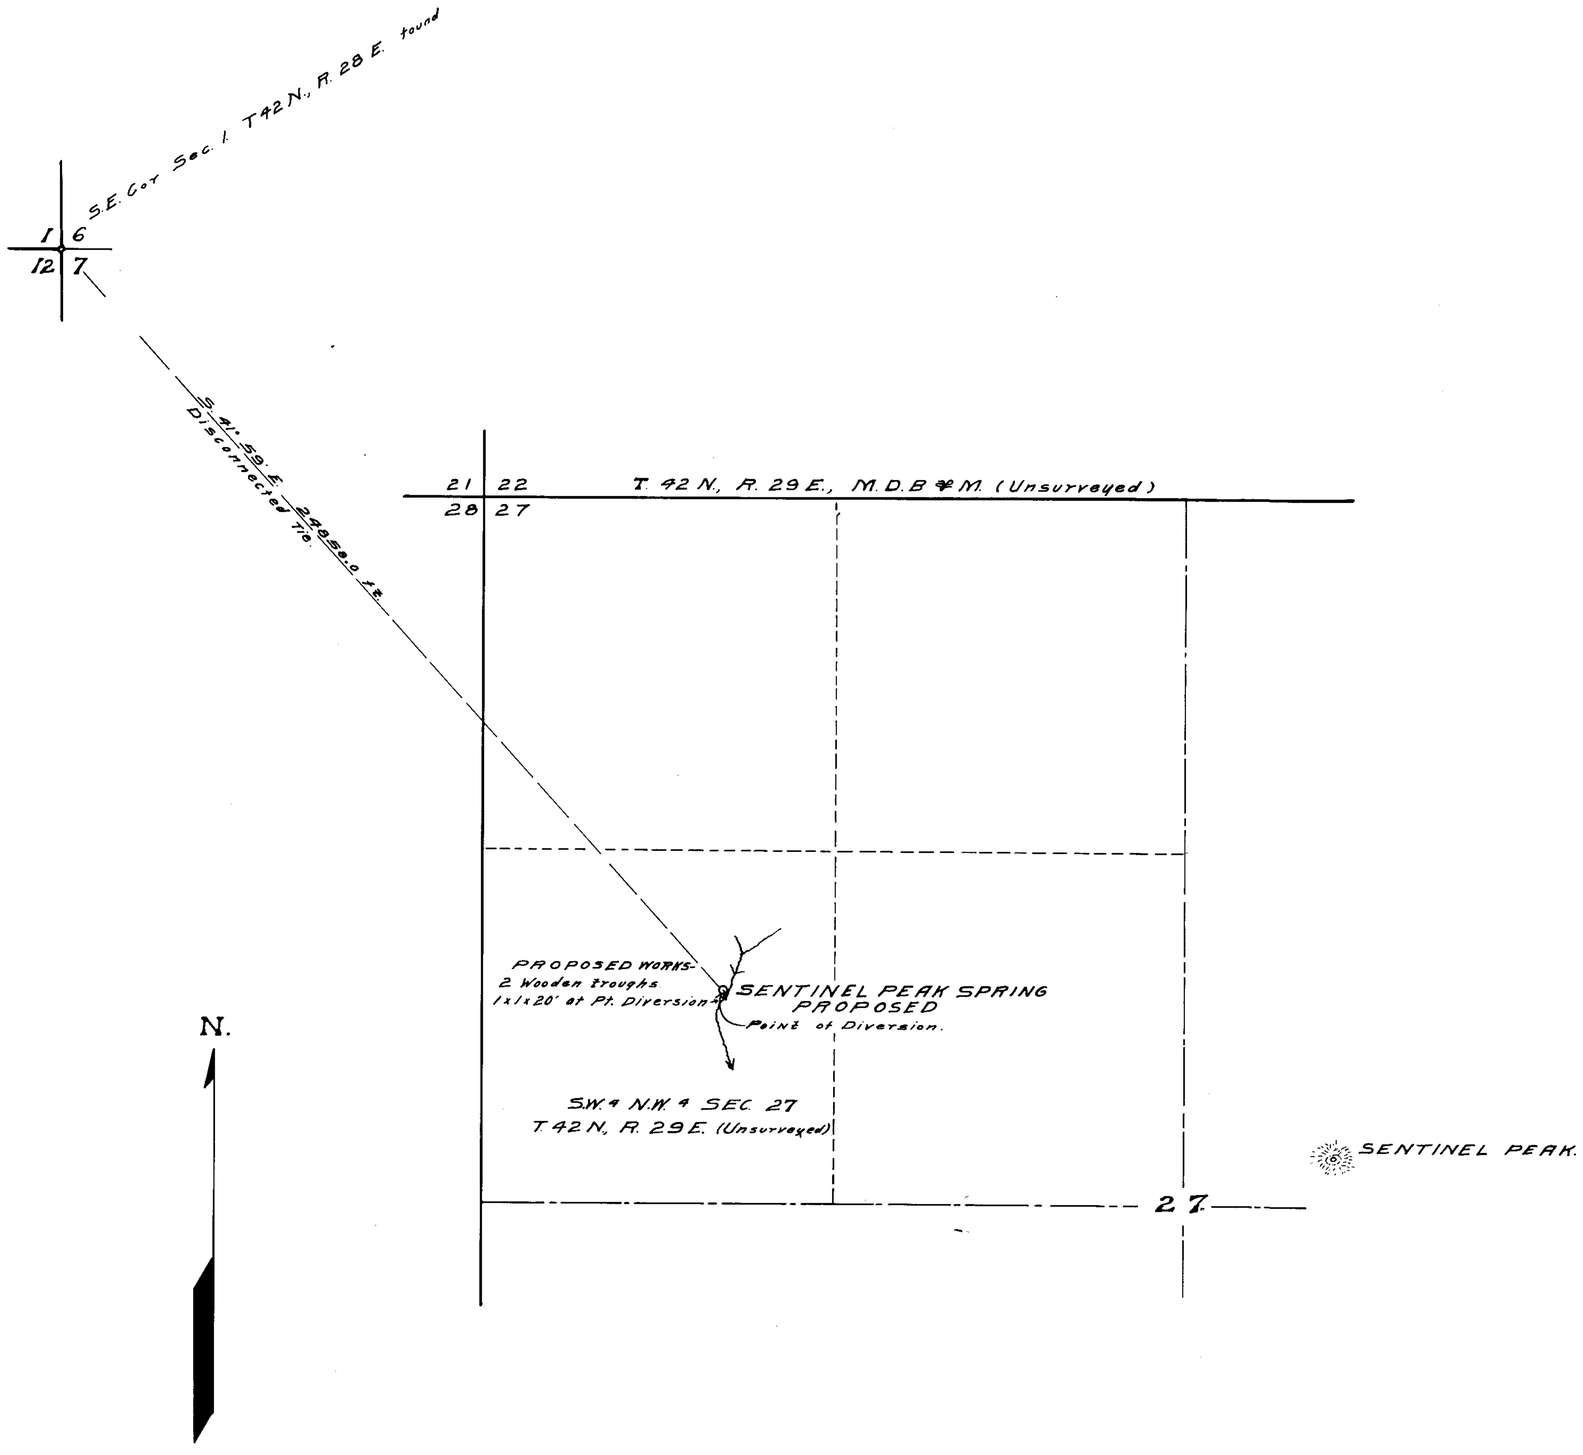

STATE OF NEVADA }
County of Humboldt } ss.

I, F.R. O'Leary, being first duly sworn, depose and say that this map, consisting of one sheet, has been correctly drawn to the designated scale from fieldnotes of a survey made by me on the 29th day of October, 1927; that it truly and correctly represents the location and extent of the proposed works used to divert water from Sentinel Peak Spring in Humboldt County by Mattia Capelli for Stockwatering purposes.

That the proposed point of diversion the approximate location and size of the diverting channel or other conduct, the place and manner of use, and the location and names of all other works or streams which are crossed by, or connected with the said works, are fully and correctly designated thereon.

F. R. O'Leary
STATE WATER RIGHT SURVEYOR.

Subscribed and sworn to before me this 5th day of November, 1927.

C. D. Mackay,
NOTARY PUBLIC IN AND FOR HUMBOLDT COUNTY, NEVADA.

FILED
Nov. 11, 1927

SCALE: 1 IN. = 300 FT.

0 100 200 300 400 500 1000 1500

OFFICE STATE ENGINEER
NOV 11 '27
RECEIVED
A.M.

MAP TO ACCOMPANY
APPLICATION
TO APPROPRIATE WATER
FOR
STOCKWATERING
BY
MATTIA CAPELLI.
FROM
SENTINEL PEAK SPRING

8382