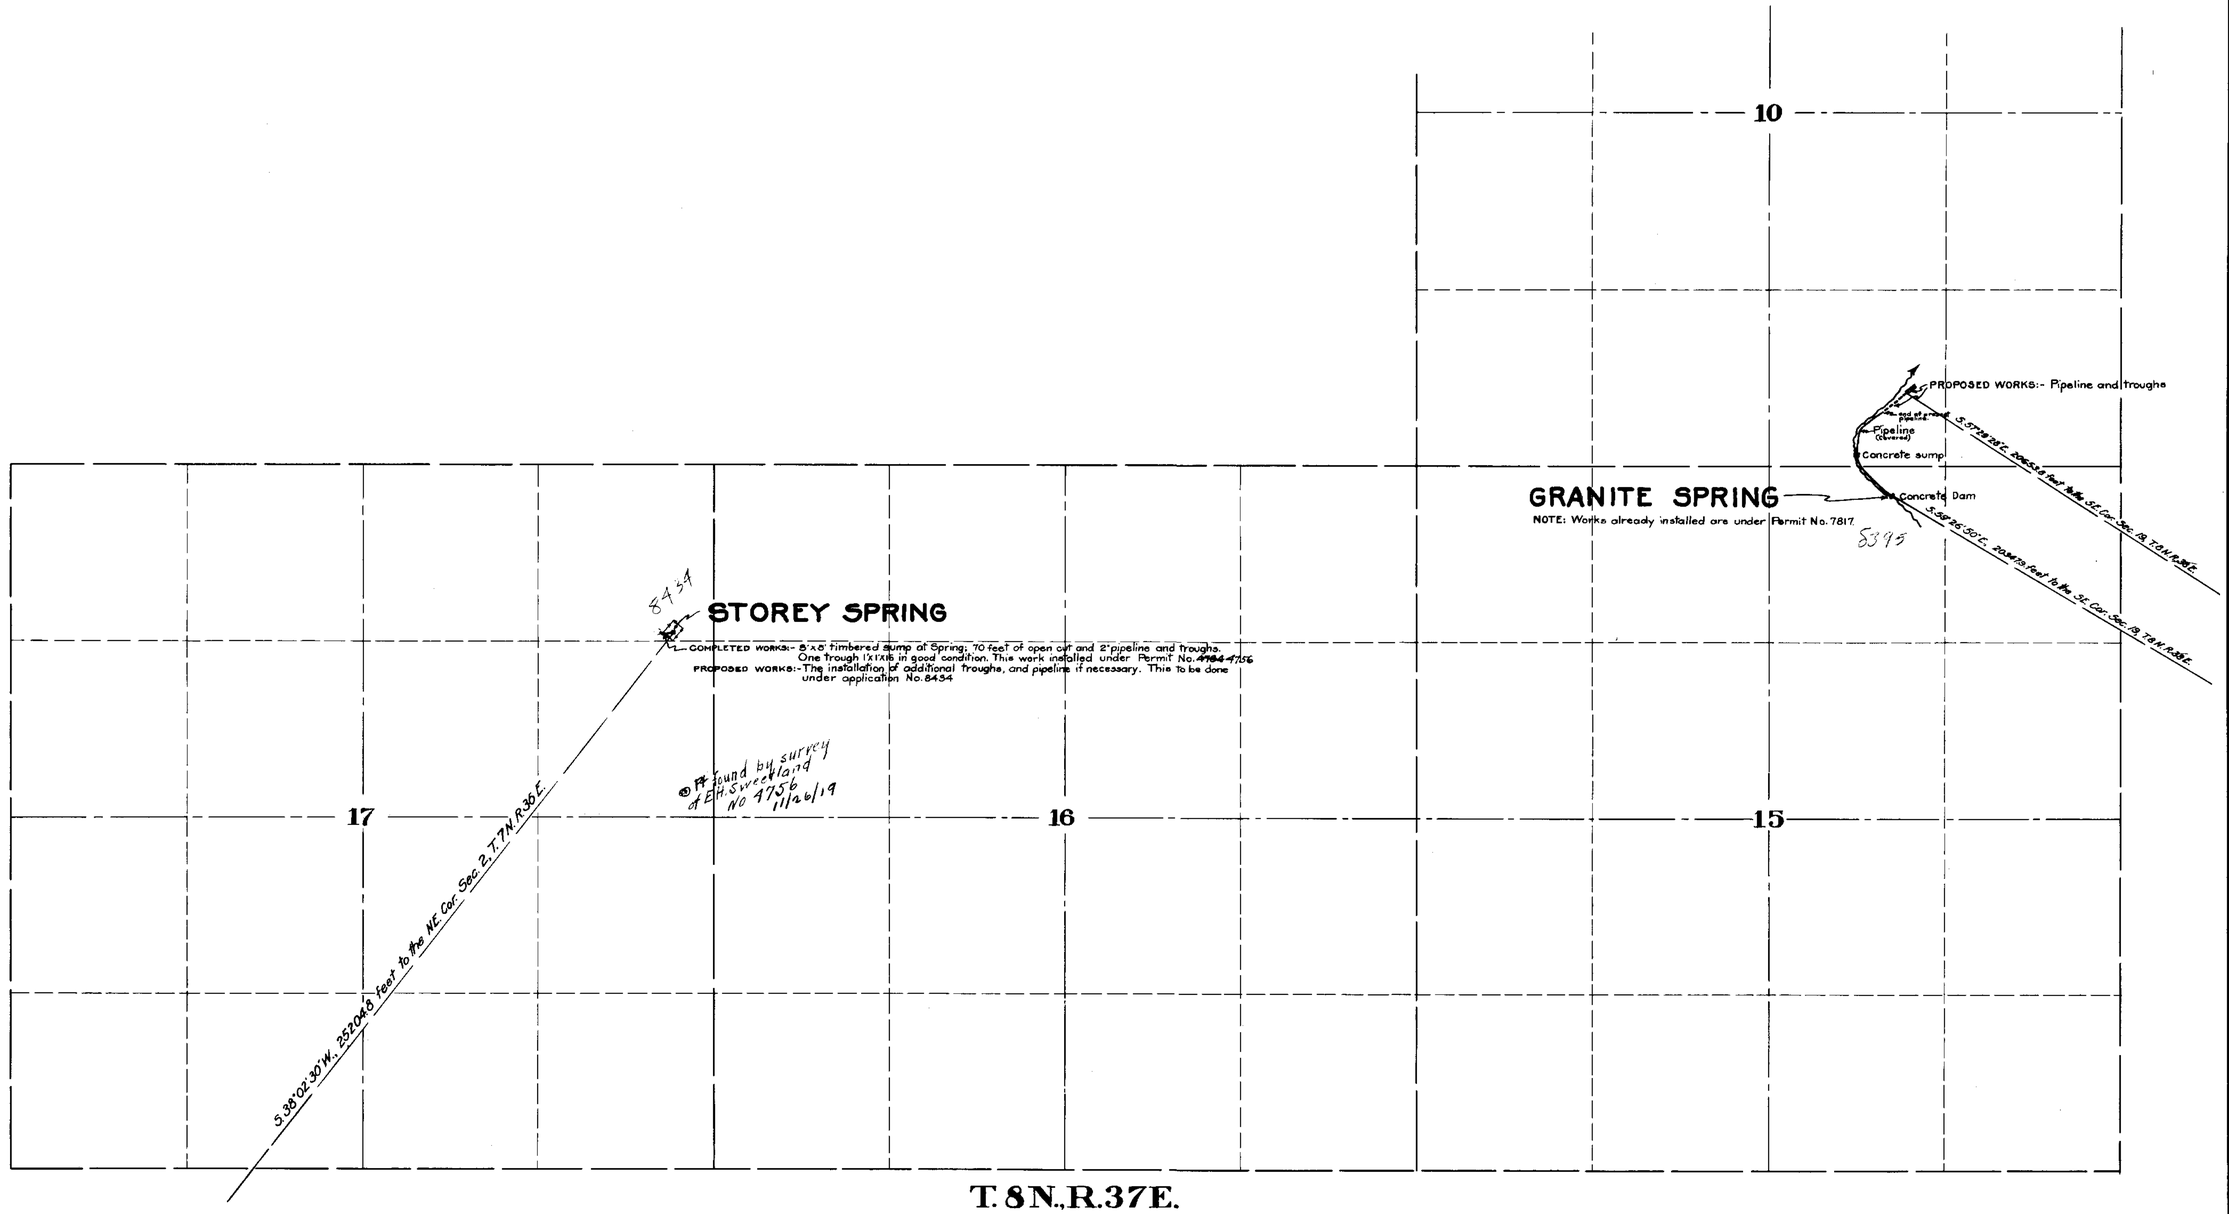

T. 8N., R. 37E.

UNSURVEYED

SCALE:- 1 inch = 600 feet

NOTE:- The locations of the sources shown hereon have been approximated as close as possible in consideration of the fact that the territory is unsurveyed; however the courses and distances to the corners named are correct.

STATE OF NEVADA }
COUNTY OF ORMSBY } ss.

I, Harvey M. Payne, being first duly sworn, depose and say that this map has been correctly drawn to the designated scale from the field notes of a survey made by me on October 16 and 17, 1928; and that it truly and correctly represents the location and extent of the works proposed to divert water from Granite and Storey Springs, Mineral County, Nevada, by Frank E. Bell, for stockwatering purposes; and that the proposed point of diversion and works to be installed are correctly shown hereon.

Harvey M. Payne
Water Right Engineer.

Subscribed and sworn to before me this 15th day of November, 1928.

W. B. Bradley
Notary Public in and for Ormsby County, Nevada

My commission expires

N

FILED
Nov 21, 1928
STATE ENGINEER'S OFFICE

S

MAP
TO ACCOMPANY
~~PROOF OF BENEFICIAL USE UNDER PERMIT NO. 4724~~ 4756
APPLICATIONS NOS. 8395 AND 8434
FOR
STOCKWATERING
FROM
GRANITE AND STOREY SPRINGS
BY
FRANK E. BELL

SURVEYED AND MAPPED BY HARVEY M. PAYNE, WATER RIGHT ENGINEER.

62511 4756 Filed → 8395, 8434