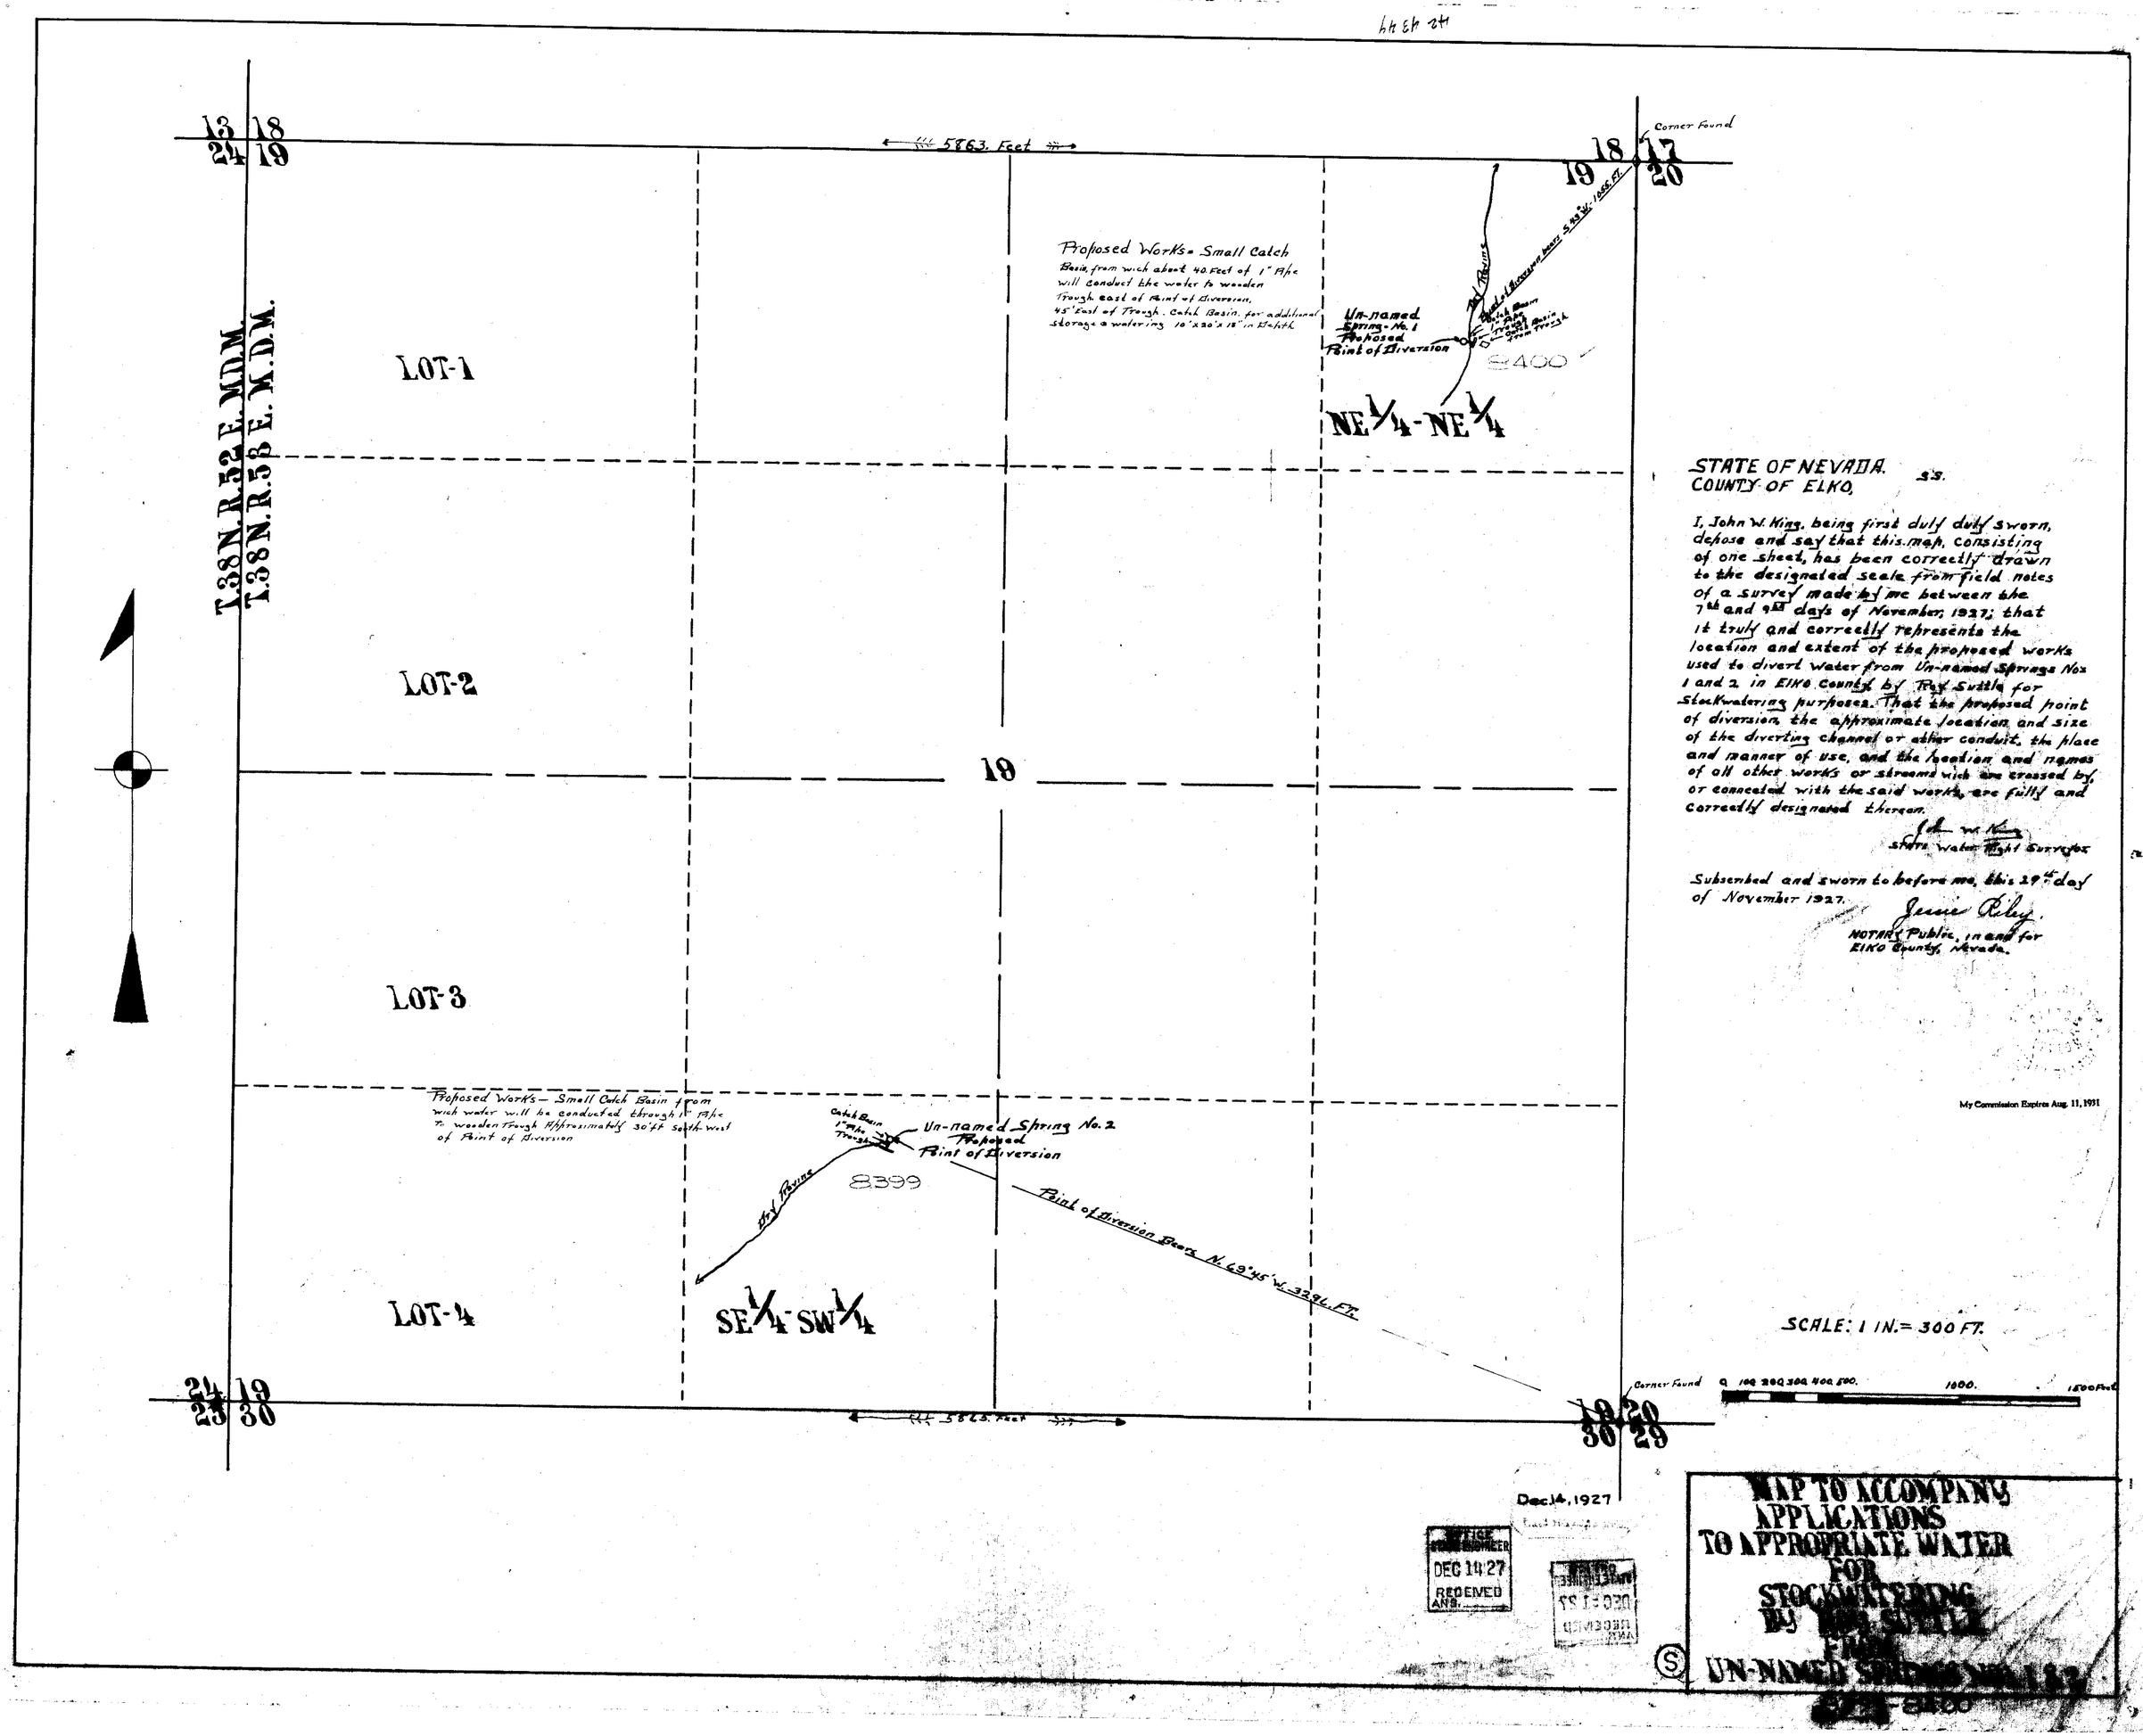

STATE OF NEVADA.
COUNTY OF ELKO, S.S.

I, John W. King, being first duly duly sworn, depose and say that this map, consisting of one sheet, has been correctly drawn to the designated scale from field notes of a survey made by me between the 7th and 9th days of November, 1927; that it truly and correctly represents the location and extent of the proposed works used to divert water from Un-named Springs Nos 1 and 2 in Elko County by Roy Suttle for Stockwatering purposes. That the proposed point of diversion, the approximate location and size of the diverting channel or other conduit, the place and manner of use, and the location and names of all other works or streams wich are crossed by, or connected with the said works, are fully and correctly designated thereon.

John W. King
State Water Right Surveyor

Subscribed and sworn to before me, this 29th day of November 1927.

Jessie Riley
NOTARY Public, in and for ELKO County, Nevada.

My Commission Expires Aug. 11, 1931

SCALE: 1 IN. = 300 FT.

0 100 200 300 400 500. 1000. 1500 Feet

Dec 14, 1927

OFFICE STATE ENGINEER DEC 14 '27 RECEIVED ANS.

MAP TO ACCOMPANY APPLICATIONS TO APPROPRIATE WATER FOR STOCKWATERING BY ROY SUTTLE FROM UN-NAMED SPRINGS NOS. 1 & 2

8400