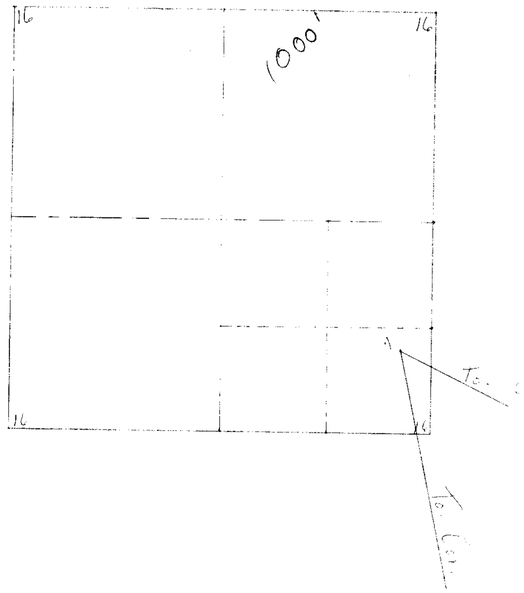

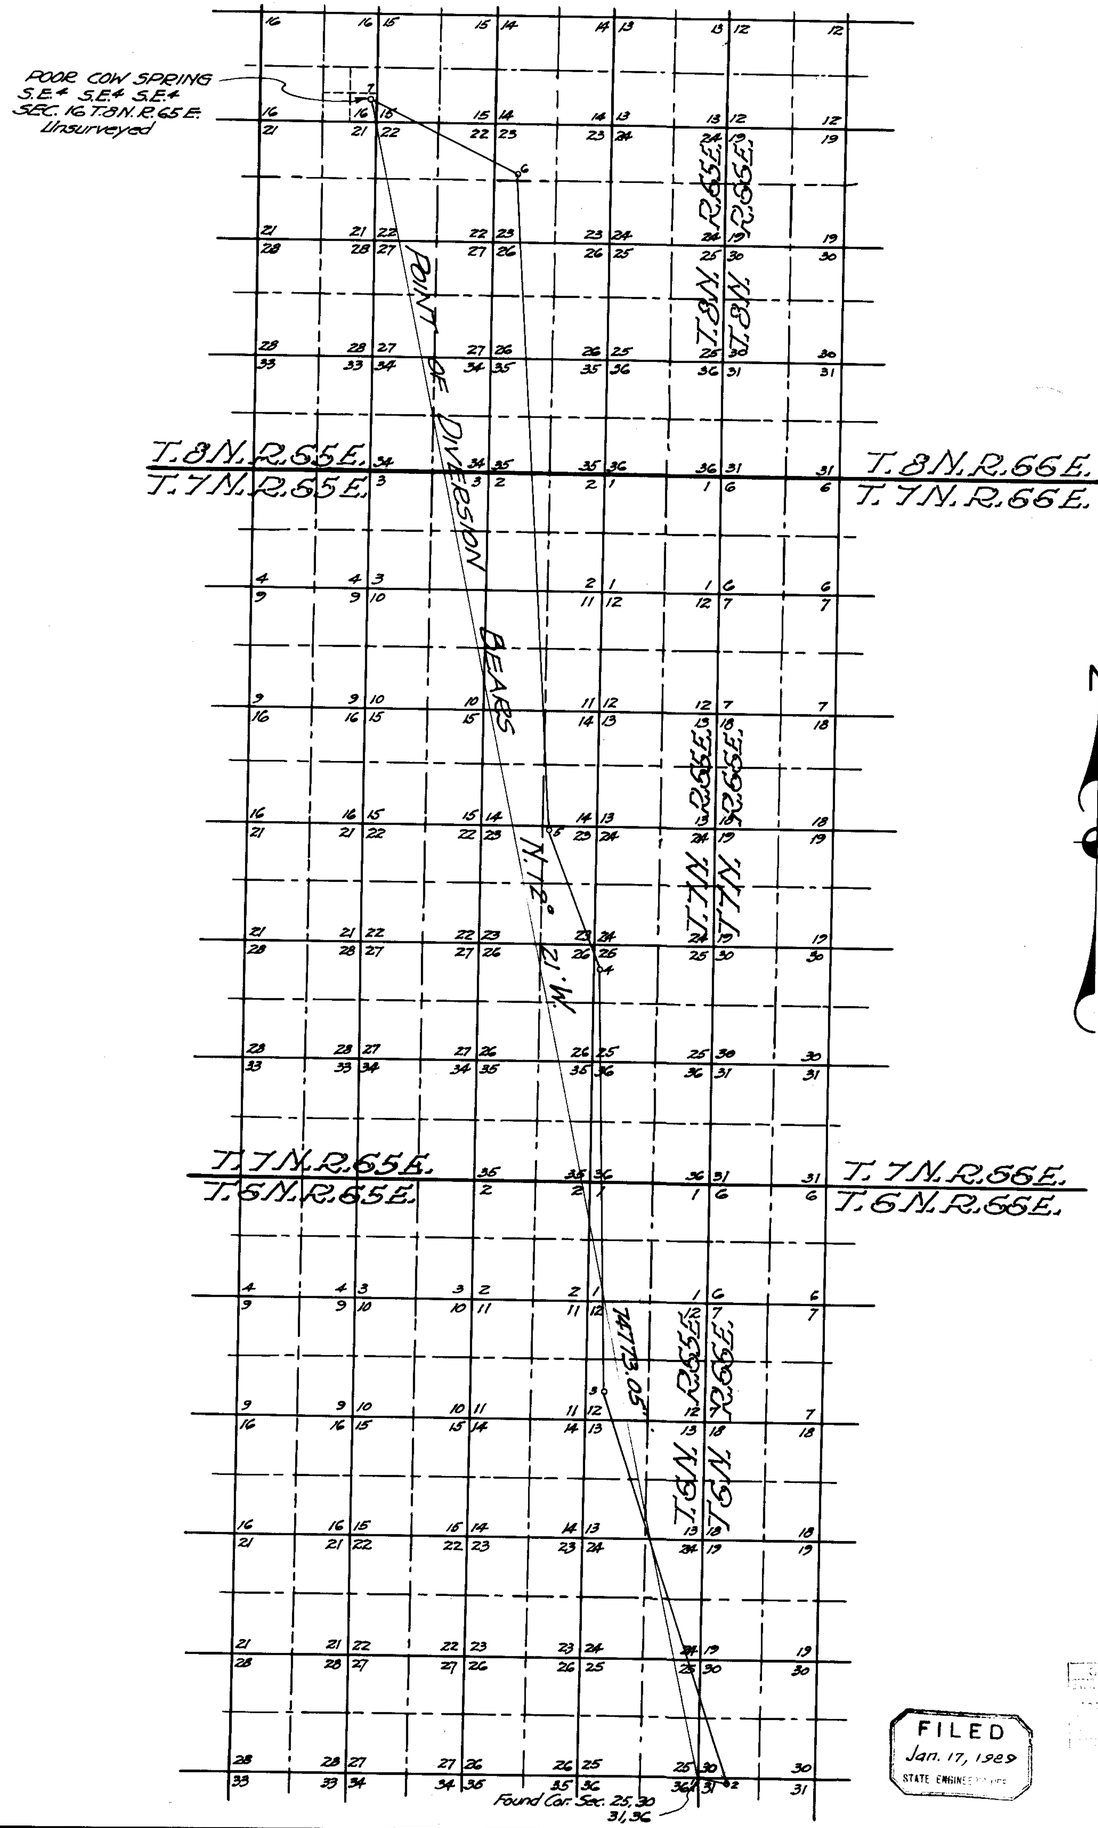

Course		Bearing	Distance
From	To.		
1	2	S.89°35' E.	1138.70
2	3	N.17°54' W.	17575.07
3	4	N.1° 11' W.	18442.39
4	5	N.21° 13' W.	6376.25
5	6	N.3° 16' W.	28709.03
6	7	N.63°32' W.	7241.54

STATE OF NEVADA }
County of Lincoln } s.s.

I, George C. Collins, being first duly sworn, depose and say that this map, consisting of one sheet, has been correctly drawn to the designated scale from field notes of a survey made by me during the month of June 1928 that it truly and correctly represents the location and extent of the proposed works used to divert water from Poor Cow Spring in Lincoln County by Richard T. Swallow for stockwatering purposes. That the proposed point of diversion, the approximate location, and size of the diverting channel or other conduit, the place and manner of use and the location and names of all other works or streams which are crossed by or connected with said works are fully and correctly designated thereon.

George C. Collins.
State Water Right Surveyor

Subscribed and sworn to before me this 29 day of Sept. 1928
Notary Public in and for
Lincoln County, Nevada.

Certificate No. 2586 Issued April 2, 1941

SCALE 1" = 3500'

FILED
Jan. 17, 1929
STATE ENGINEER

MAP TO ACCOMPANY
APPLICATION
TO APPROPRIATE WATER
FOR
STOCKWATERING
BY
RICHARD T. SWALLOW
FROM
POOR COW SPRING

8407