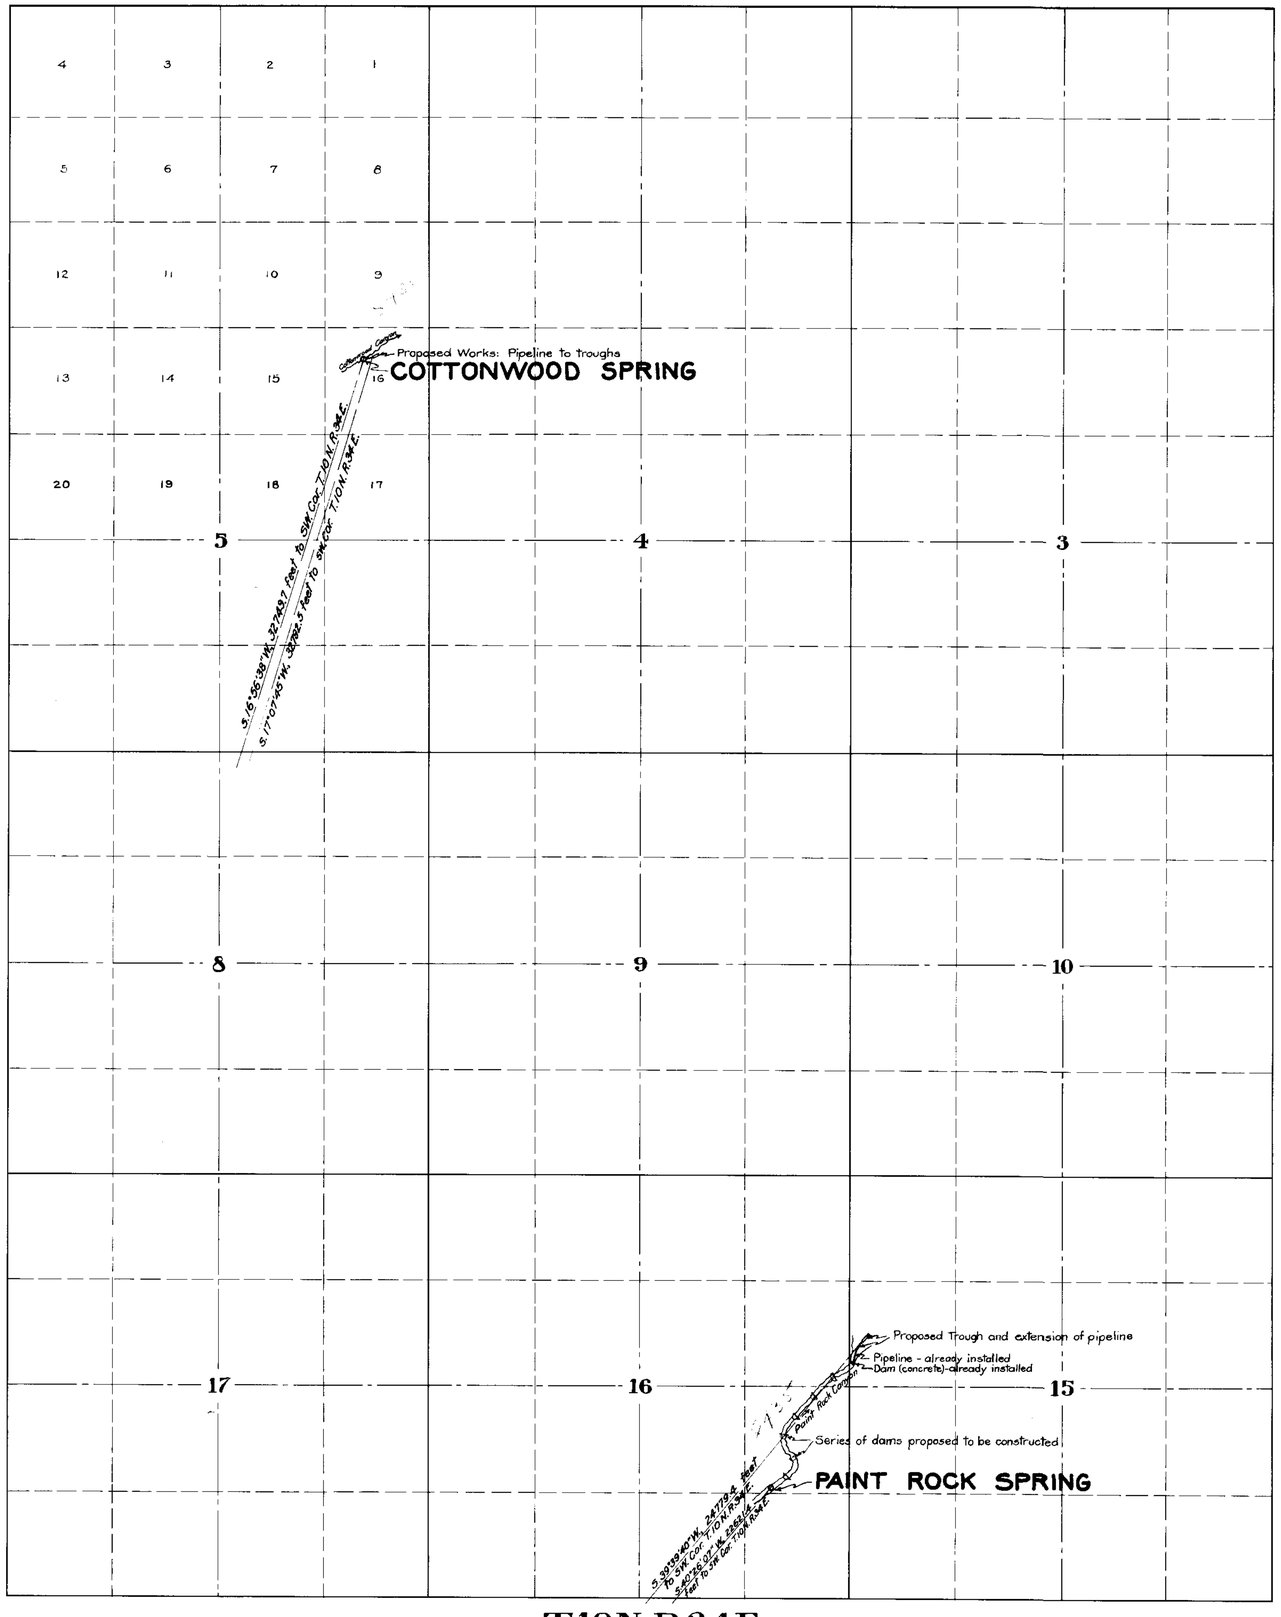

T.10N.,R.34E.

SCALE: 1 inch = 1000 feet

STATE OF NEVADA }
COUNTY OF ORMSBY } SS.

I, Harvey M. Payne, being first duly sworn, depose and say that this map has been correctly drawn to the designated scale from field notes of a survey completed by me on October 15, 1928; that it truly and correctly represents the location and extent of the works proposed to divert water from Paint Rock and Cottonwood Springs and Canyons, Mineral County, Nevada, by Frank E. Bell for stockwatering purposes; and that the proposed point of diversion and works to be installed are correctly shown hereon.

Harvey M. Payne
Water Right Engineer.

Subscribed and sworn to before me this 15th day of November, 1928.

[signature]
Notary Public in and for
Ormsby County, Nevada.

My commission expires

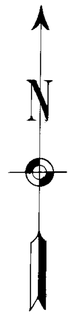

NOTE:- This is surveyed territory, but after diligent search, no corners within T.10N.R.34E. in the vicinity of these springs could be found, and the sources had to be located from and tied to the SW. Cor. of T.10N.R.34E. which is a well-marked corner. Any discrepancy which might exist between the distances of the section lines as shown on the township plat and the corners on the ground, if such are later found, would change the location of the sources slightly, as referred to the subdivisions within which they are hereon shown, but the ties shown are correct.

FILED
Nov. 21, 1928
STATE ENGINEER'S OFFICE

MAP
TO ACCOMPANY
APPLICATIONS NOS. 8435 AND 8436
FOR
STOCKWATERING
FROM
PAINT ROCK AND COTTONWOOD SPRS.
BY
FRANK E. BELL

SURVEYED AND MAPPED BY HARVEY M. PAYNE, WATER RIGHT ENGINEER.

8435, 8436