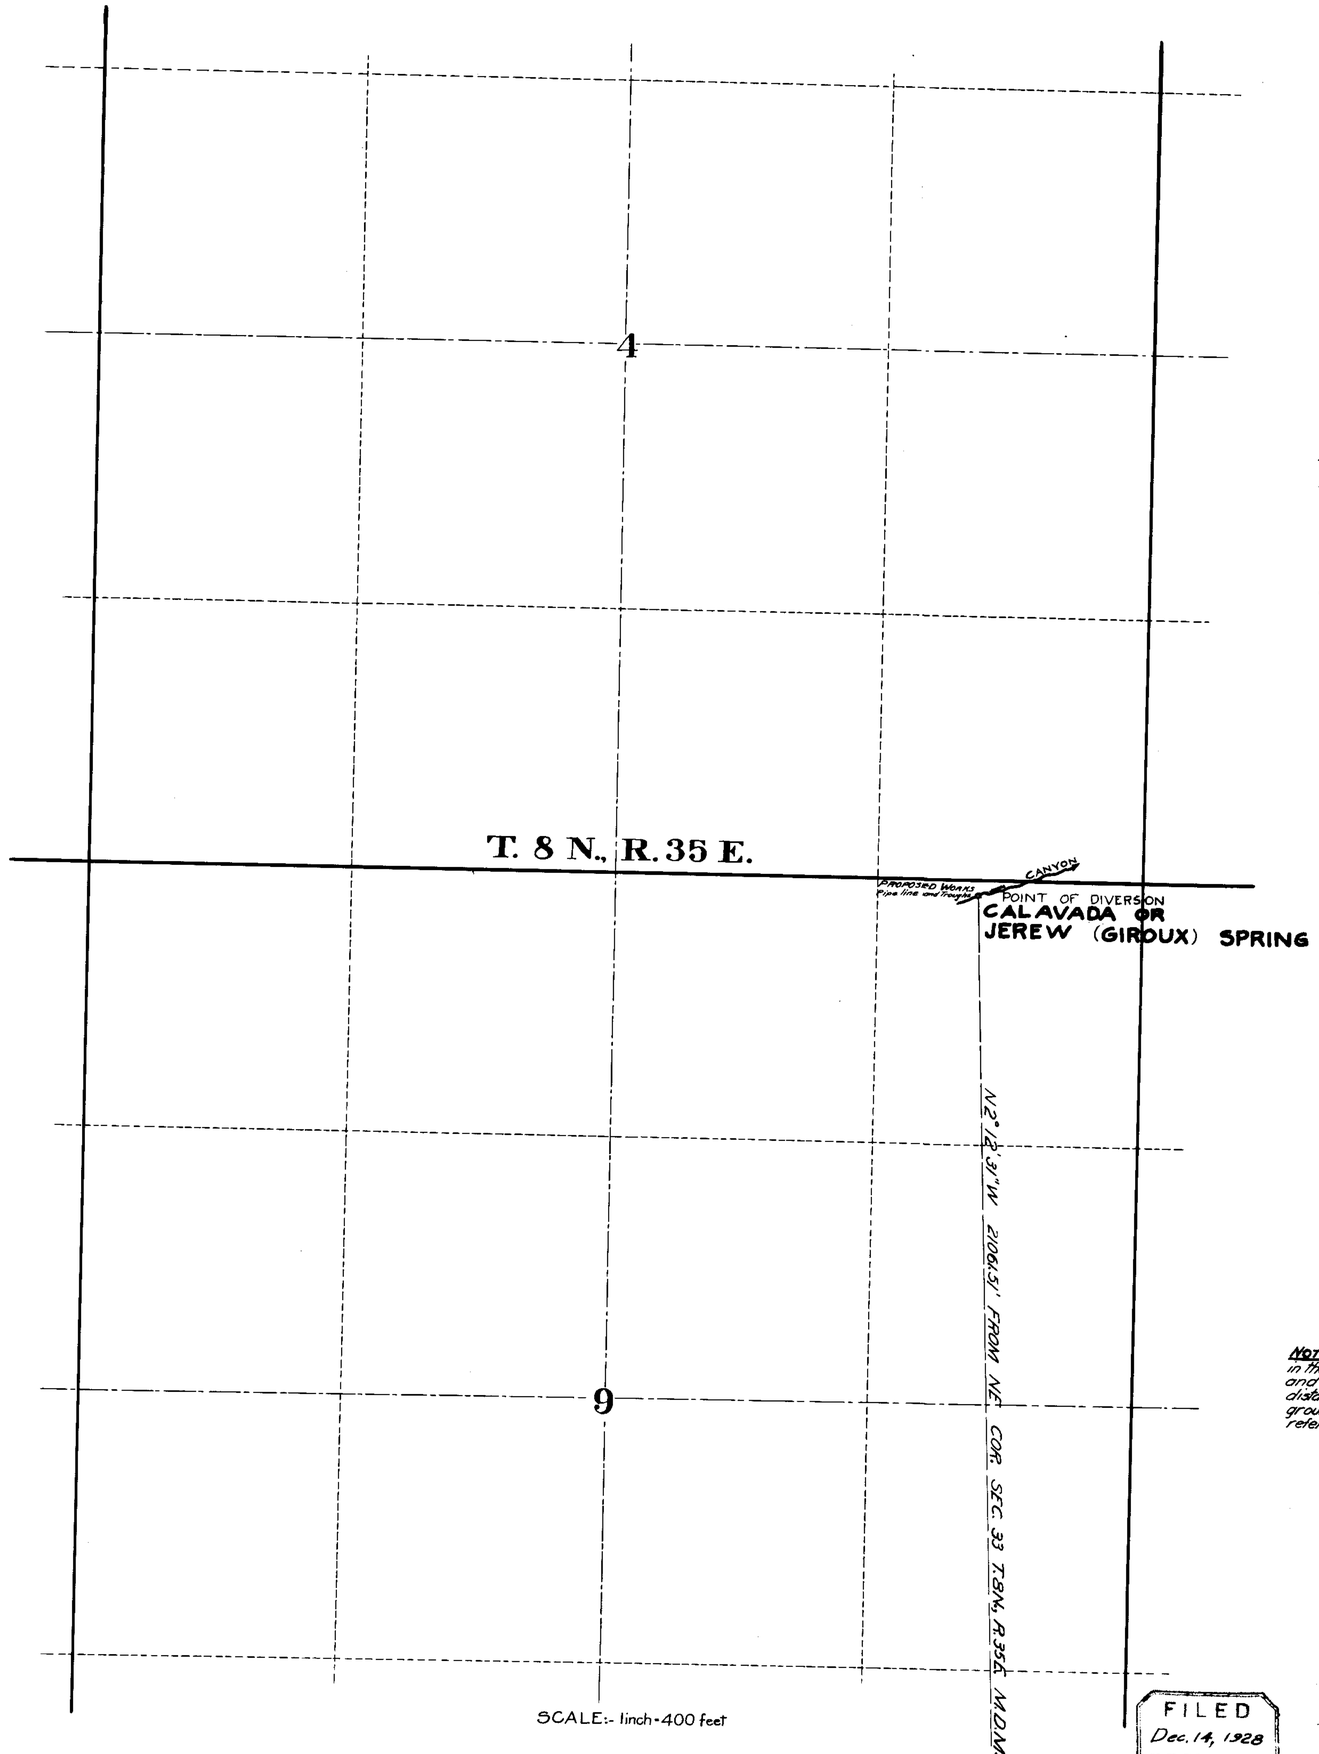

STATE OF NEVADA }
COUNTY OF ORMSBY } ss.

I, Harvey M. Payne, being first duly sworn, depose and say that this map has been correctly drawn to the designated scale from the field notes of a survey completed on Oct. 14, 1928; that it truly and correctly represents the location and extent of the works proposed to divert water from Calavada or Jerew (Giroux) Spring, Mineral County, Nevada, by Frank E. Bell for stockwatering purposes, and that the proposed point of diversion and works to be installed are correctly shown hereon.

Harvey M. Payne
WATER RIGHT ENGINEER.

Subscribed and sworn to before me this 14th day of Dec., 1928.

Notary Public in and for
Ormsby County, Nevada

NOTE: This is surveyed territory, but after diligent search, no corners within T.8N.R.35E. in the vicinity of this spring could be found and the said spring had to be located from and tied to the corner hereon shown. Any discrepancy which might exist between the distances of the section lines as shown on the township plat and the corners on the ground, if such are later found, would change the location of the source slightly as referred to the subdivision within which it is shown hereon, but the tie given is correct.

SCALE:- 1 inch = 400 feet

FILED
Dec. 14, 1928
STATE ENGINEER'S OFFICE

MAP
TO ACCOMPANY
APPLICATION NO. 8453
FOR
STOCKWATERING
FROM
CALAVADA SPRING
BY
FRANK E. BELL

SURVEYED AND MAPPED BY HARVEY M. PAYNE, WATER RIGHT ENGINEER.

8453