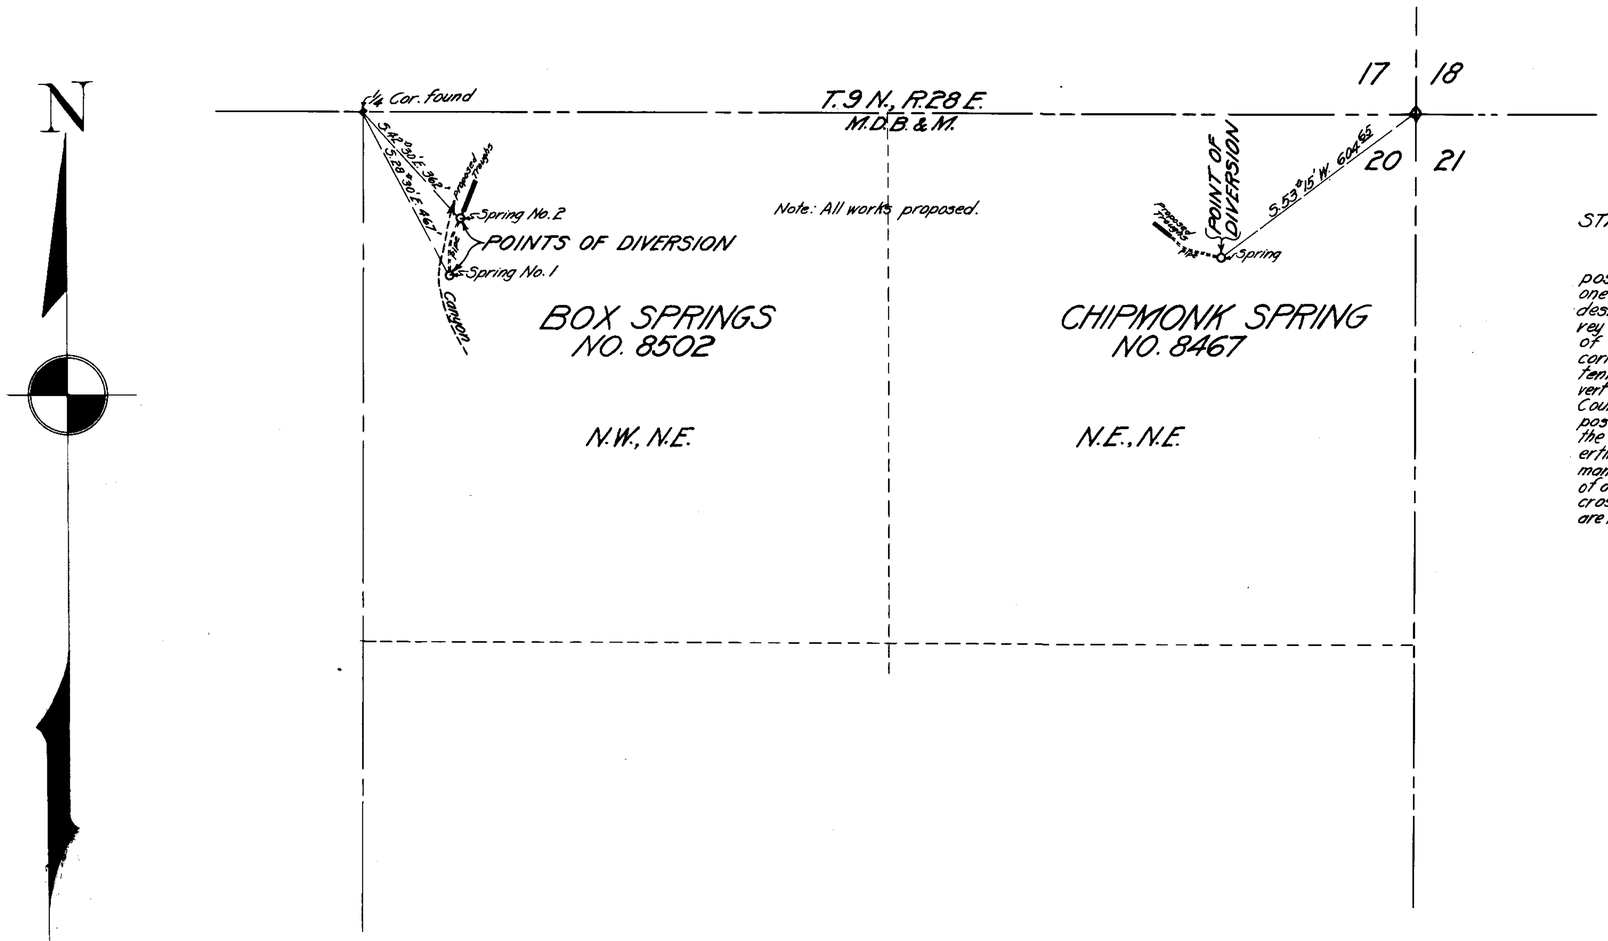

STATE OF NEVADA
COUNTY OF ORMSBY } S.S.

I, H.M. Payne, being first duly sworn, depose and say that this map, consisting of one sheet, has been correctly drawn to the designated scale from field notes of a survey made by me between the and days of November 1928; that it truly and correctly represents the location and extent of the proposed works used to divert water from Box & Chipmonk Sprs. in Mineral County by P.G. Morgan for stockwatering purposes. That the proposed point of diversion, the approximate location and size of the diverting channel or other conduit, the place and manner of use, and the location and names of all other works or streams which are crossed by or connected with the said works are fully and correctly designated thereon.

Harvey M. Payne
STATE WATER RIGHT SURVEYOR

Subscribed and sworn to before me this 17th day of January, 1929.

Ada P. Pointer
NOTARY PUBLIC IN AND FOR ORMSBY COUNTY, NEVADA.

#8467 2618 Dec. 30, 1941

SCALE:- 1" = 200'

0 100 200 300 400 500 1000 FT.

FILED
Dec. 13, 1928
STATE

MAP TO ACCOMPANY
APPLICATION
TO APPROPRIATE WATER
FOR
STOCKWATERING
BY
P.G. MORGAN
FROM
BOX & CHIPMONK SPRINGS

Filed → 8467, 8502