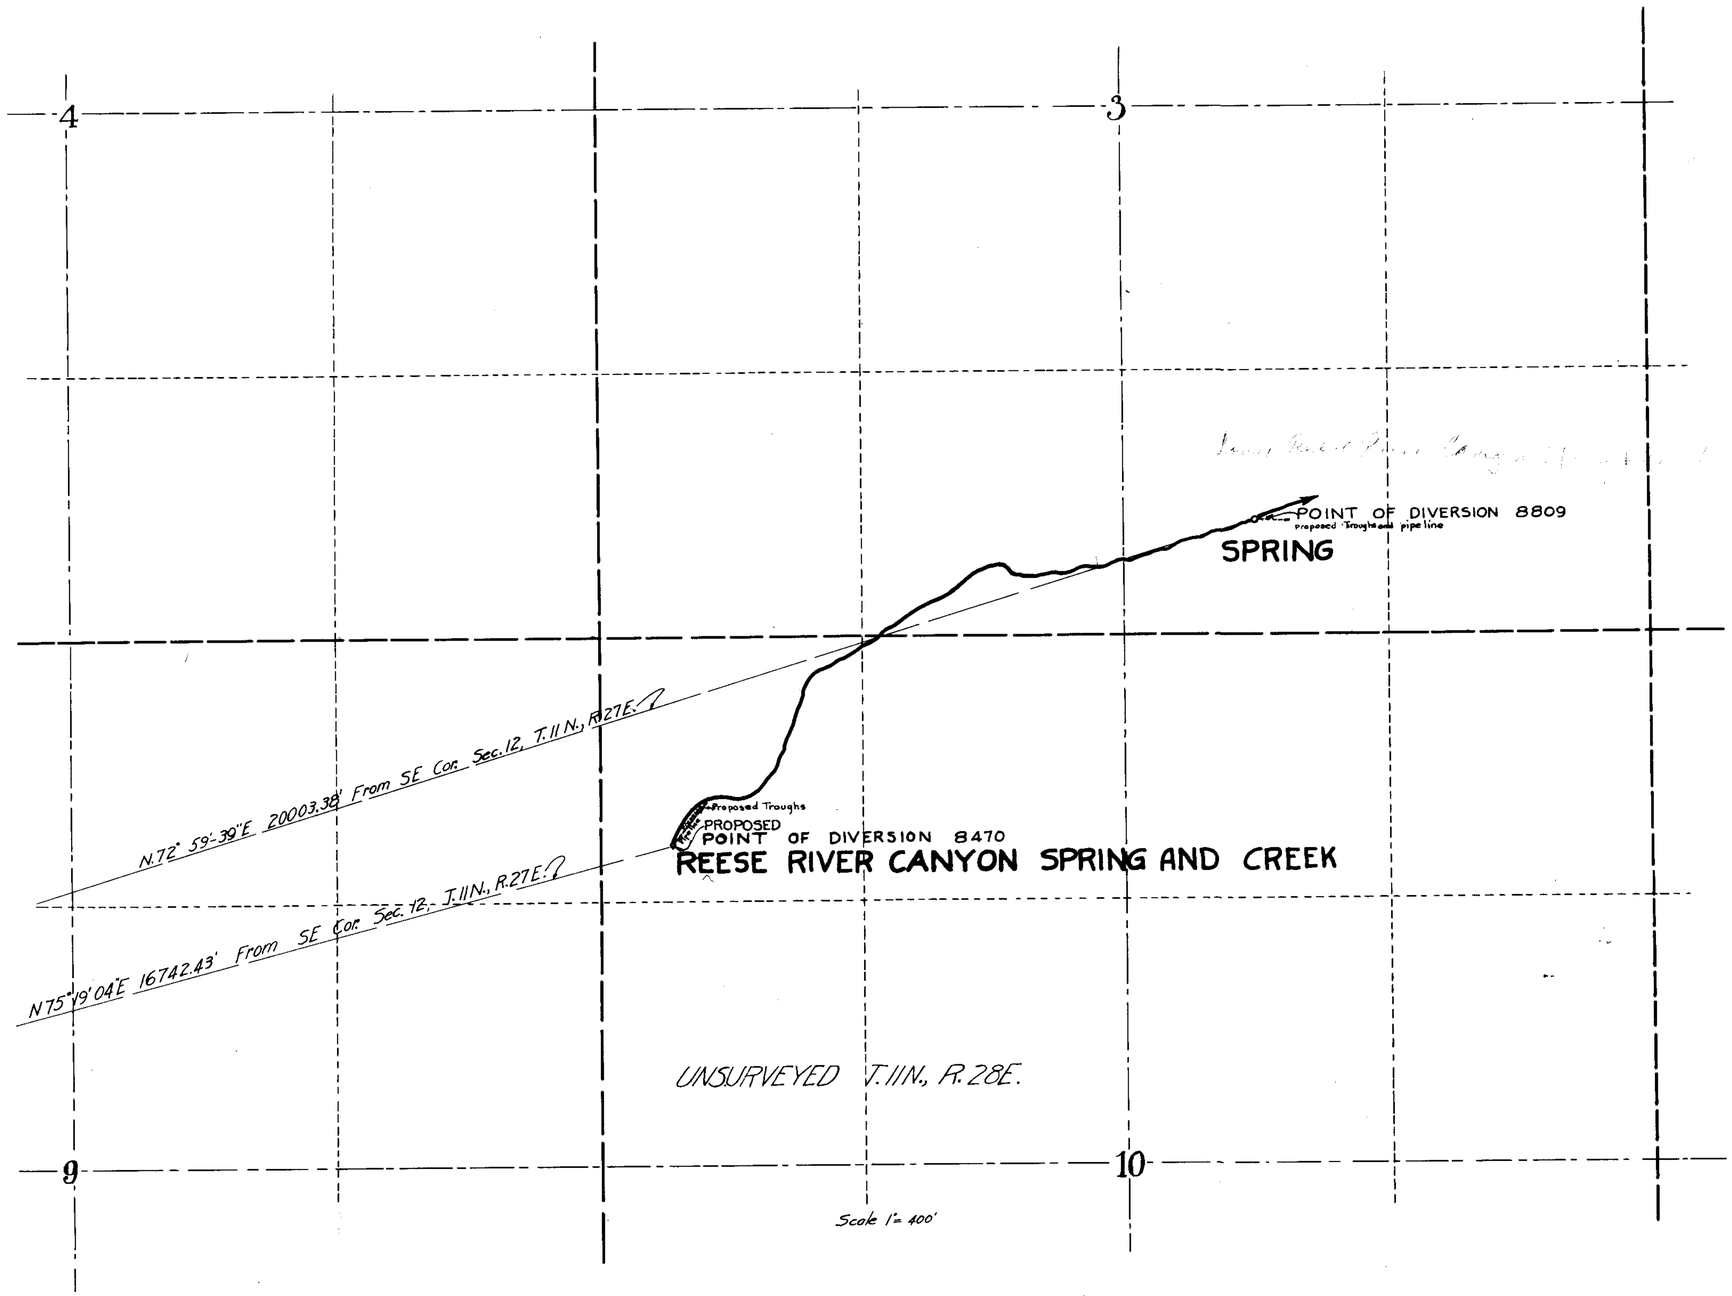

STATE OF NEVADA)
COUNTY OF ORMSBY) SS.

I, Harvey M. Payne, being first duly sworn, depose and say that this map has been correctly drawn to the designated scale from the field notes of a survey made by me on 29th & 30th of Nov., and that it truly and correctly represents the location and extent of the works proposed to divert water from Reese River Canyon Spring and Creek, Mineral County, Nevada, by A. Charlebois for stockwatering purposes; and that the proposed point of diversion and works to be installed are correctly shown hereon

Harvey M. Payne
Water Right Engineer

Subscribed and sworn to before me this 14th day of December 1928

L. A. Peters
Notary Public in and for
Ormsby County, Nevada.

My Commission expires
December 20-1930.

Certificate No. 2018 Issued Sept-14-33

8470

A + F

FILED
Dec. 14, 1928
STATE ENGINEER'S OFFICE

MAP
TO ACCOMPANY
APPLICATIONS 8470-8809
FOR
STOCKWATERING
REESE RIVER CANYON SPRING AND CREEK
BY
A. and F. CHARLEBOIS.

BY HARVEY M. PAYNE, WATER RIGHT ENGINEER.

File under 8470 - 8809