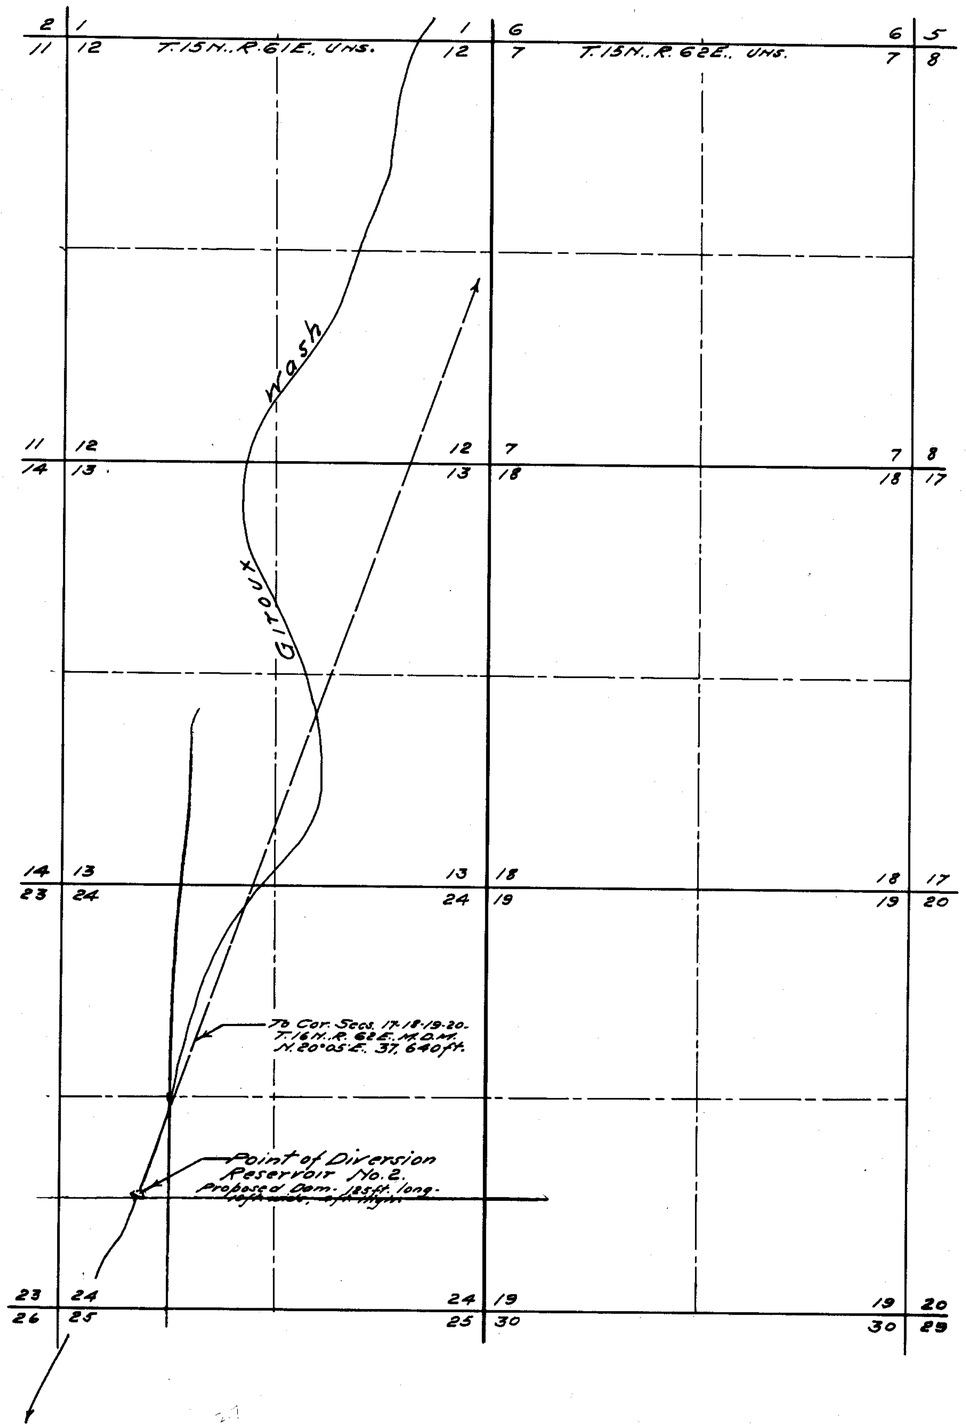

STATE OF NEVADA. }
County of White Pine } ss.

I, F.W. Millard being first duly sworn, depose and say that this map consisting of one sheet, has been correctly drawn to the designated scale from field notes of a survey made by me, between the 10th and 13th days of February, 1928. That it truly and correctly represents the location and extent of the proposed works used to divert water from Giroux Wash in White Pine County, by ADAMS McGILL COMPANY for Stockwatering purposes; That the proposed point of diversion, the approximate location and size of the diverting channel or other conduit, the place and manner of use, and the location and names of all other works or streams which are crossed by, or connected with the said works, are fully and correctly designated thereon.

F.W. Millard
State Water Right Surveyor.

Subscribed and sworn to before me this 21st day of February, 1928.

Notary Public in and for White Pine County, Nevada.

0 500 1000 2000 3000
Scale 1-in. = 1000 ft.

FILED
Dec. 5, 1928
STATE ENGINEER'S OFFICE

OFFICE STATE ENGINEER
DEC 5 28
RECEIVED

MAP TO ACCOMPANY
APPLICATION
TO APPROPRIATE WATER
FOR
STOCKWATERING
BY
ADAMS-McGILL CO.
FROM
GIROUX WASH. No 2
Surveyed by Ed. Millard & Son.
Ely, Nevada. 2/20/28

8482