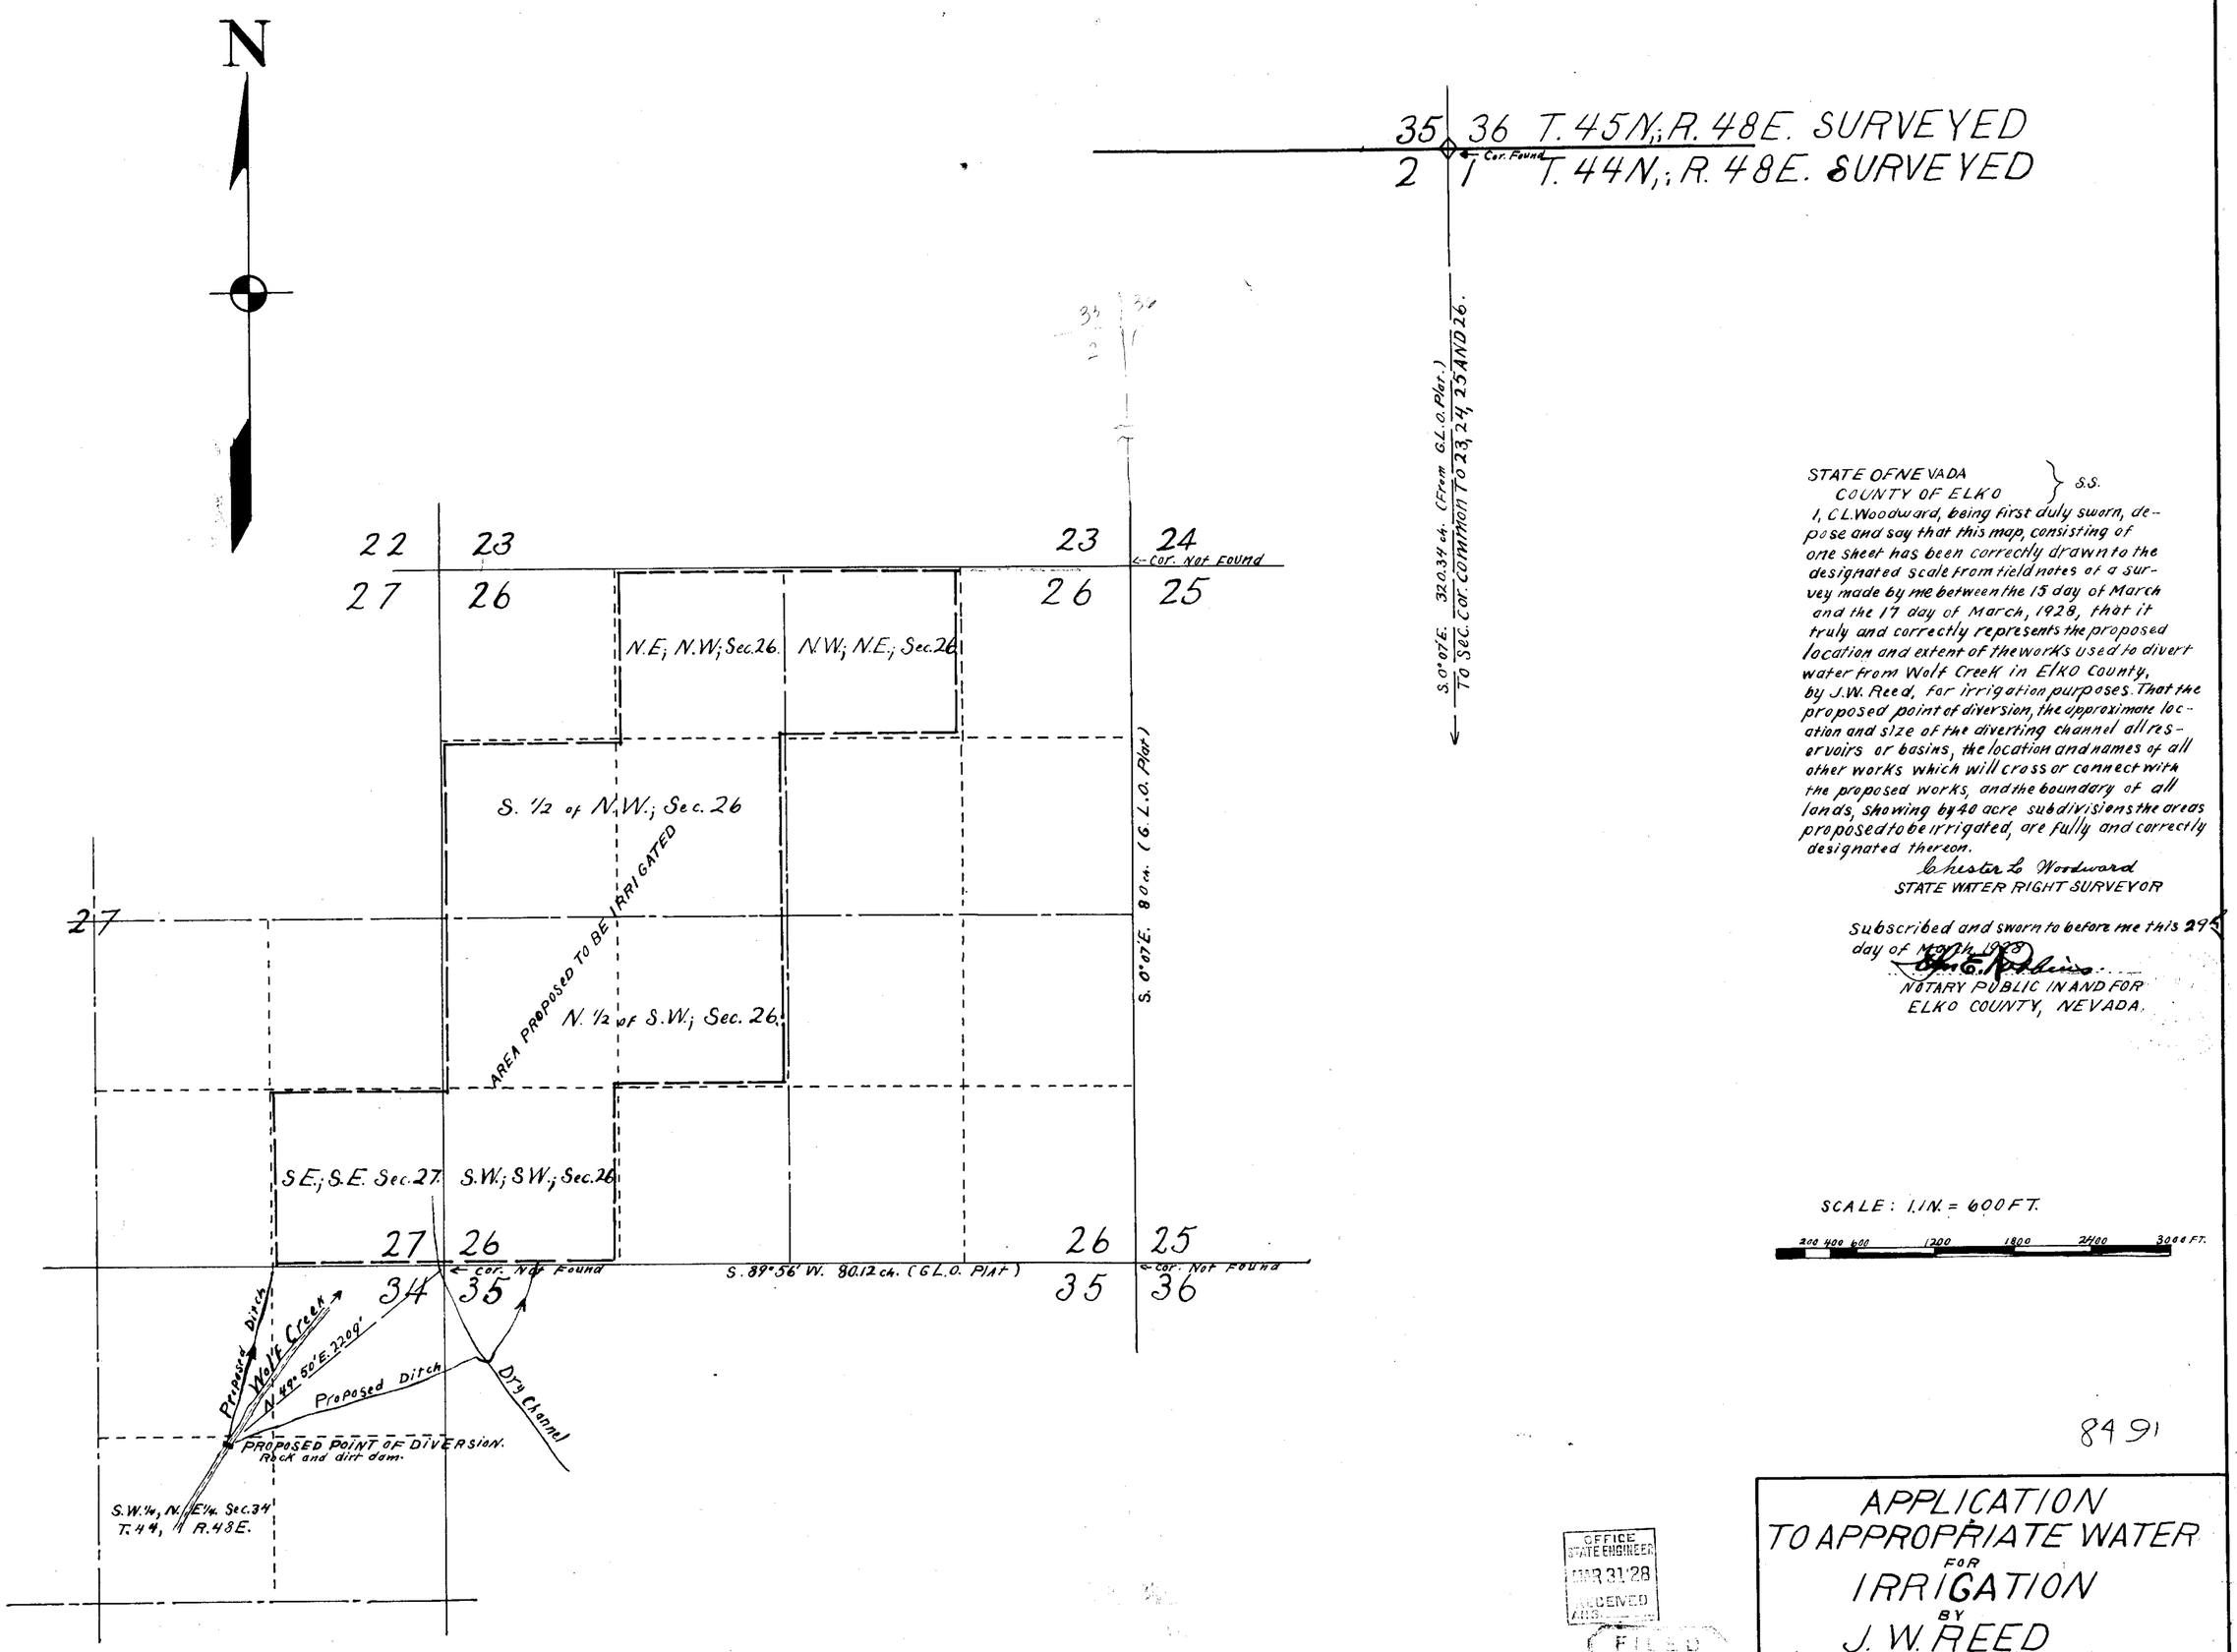

STATE OF NEVADA }
COUNTY OF ELKO } S.S.

I, C.L. Woodward, being first duly sworn, depose and say that this map, consisting of one sheet has been correctly drawn to the designated scale from field notes of a survey made by me between the 15 day of March and the 17 day of March, 1928, that it truly and correctly represents the proposed location and extent of the works used to divert water from Wolf Creek in Elko County, by J.W. Reed, for irrigation purposes. That the proposed point of diversion, the approximate location and size of the diverting channel all reservoirs or basins, the location and names of all other works which will cross or connect with the proposed works, and the boundary of all lands, showing by 40 acre subdivisions the areas proposed to be irrigated, are fully and correctly designated thereon.

Chester L. Woodward
STATE WATER RIGHT SURVEYOR

Subscribed and sworn to before me this 29th day of March, 1928

[illegible]
NOTARY PUBLIC IN AND FOR
ELKO COUNTY, NEVADA.

8491

OFFICE STATE ENGINEER
MAR 31 '28
RECEIVED

FILED
March 31, 1928

APPLICATION TO APPROPRIATE WATER FOR IRRIGATION BY J. W. REED FROM WOLF CREEK.

8491