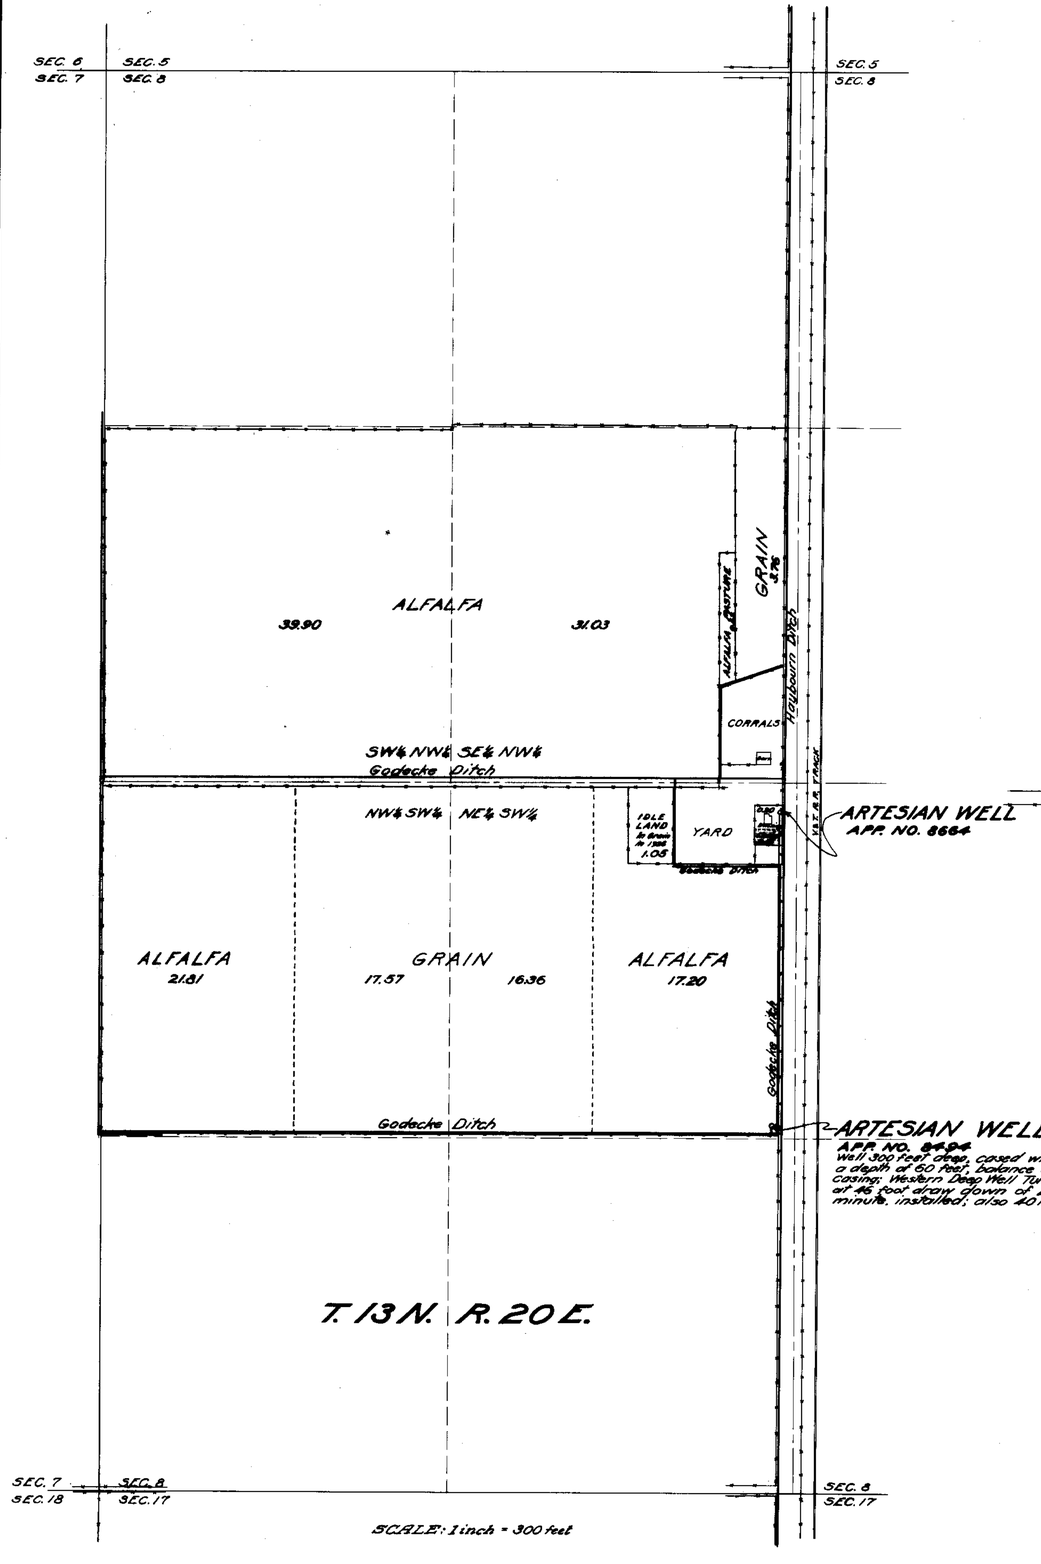

SCALE: 1 inch = 300 feet

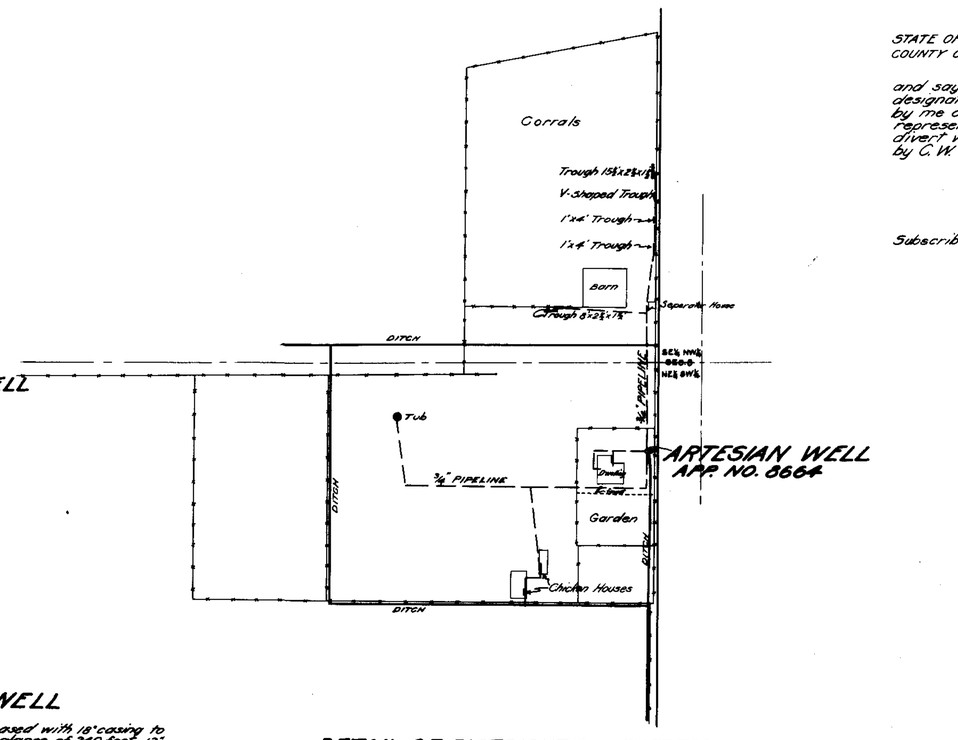

DETAIL OF DISTRIBUTION SYSTEM FOR DOMESTIC USE

SCALE: 1 inch = 100 feet

STATE OF NEVADA }
COUNTY OF ORMSBY } SS.

I, H.M. Payne, being first duly sworn, depose and say that this map has been correctly drawn to the designated scale from the field notes of a survey completed by me on August 21, 1928; that it truly and correctly represents the location and extent of the works used to divert water from Artesian Wells in Douglas County, Nevada, by C. W. Godecke for Irrigation and Domestic purposes.

H M Payne
State Water Right Surveyor.

Subscribed and sworn to before me this 25th day of Aug. 1928.

Notary Public in and for
Ormsby County, Nevada.

8664 1963 May 16, 1933
#8494 2060 2/13/34

MAP
TO ACCOMPANY
APPLICATIONS NOS. 8494 and 8664
FOR
IRRIGATION DOMESTIC PURPOSES
BY
C. W. GODECKE
FROM
ARTESIAN WELLS

SURVEYED AND MAPPED BY HARVEY M. PAYNE, WATER RIGHT ENGR.
CARSON CITY, NEVADA.

Aug. 26, 1928

Filed → 8494, 8664