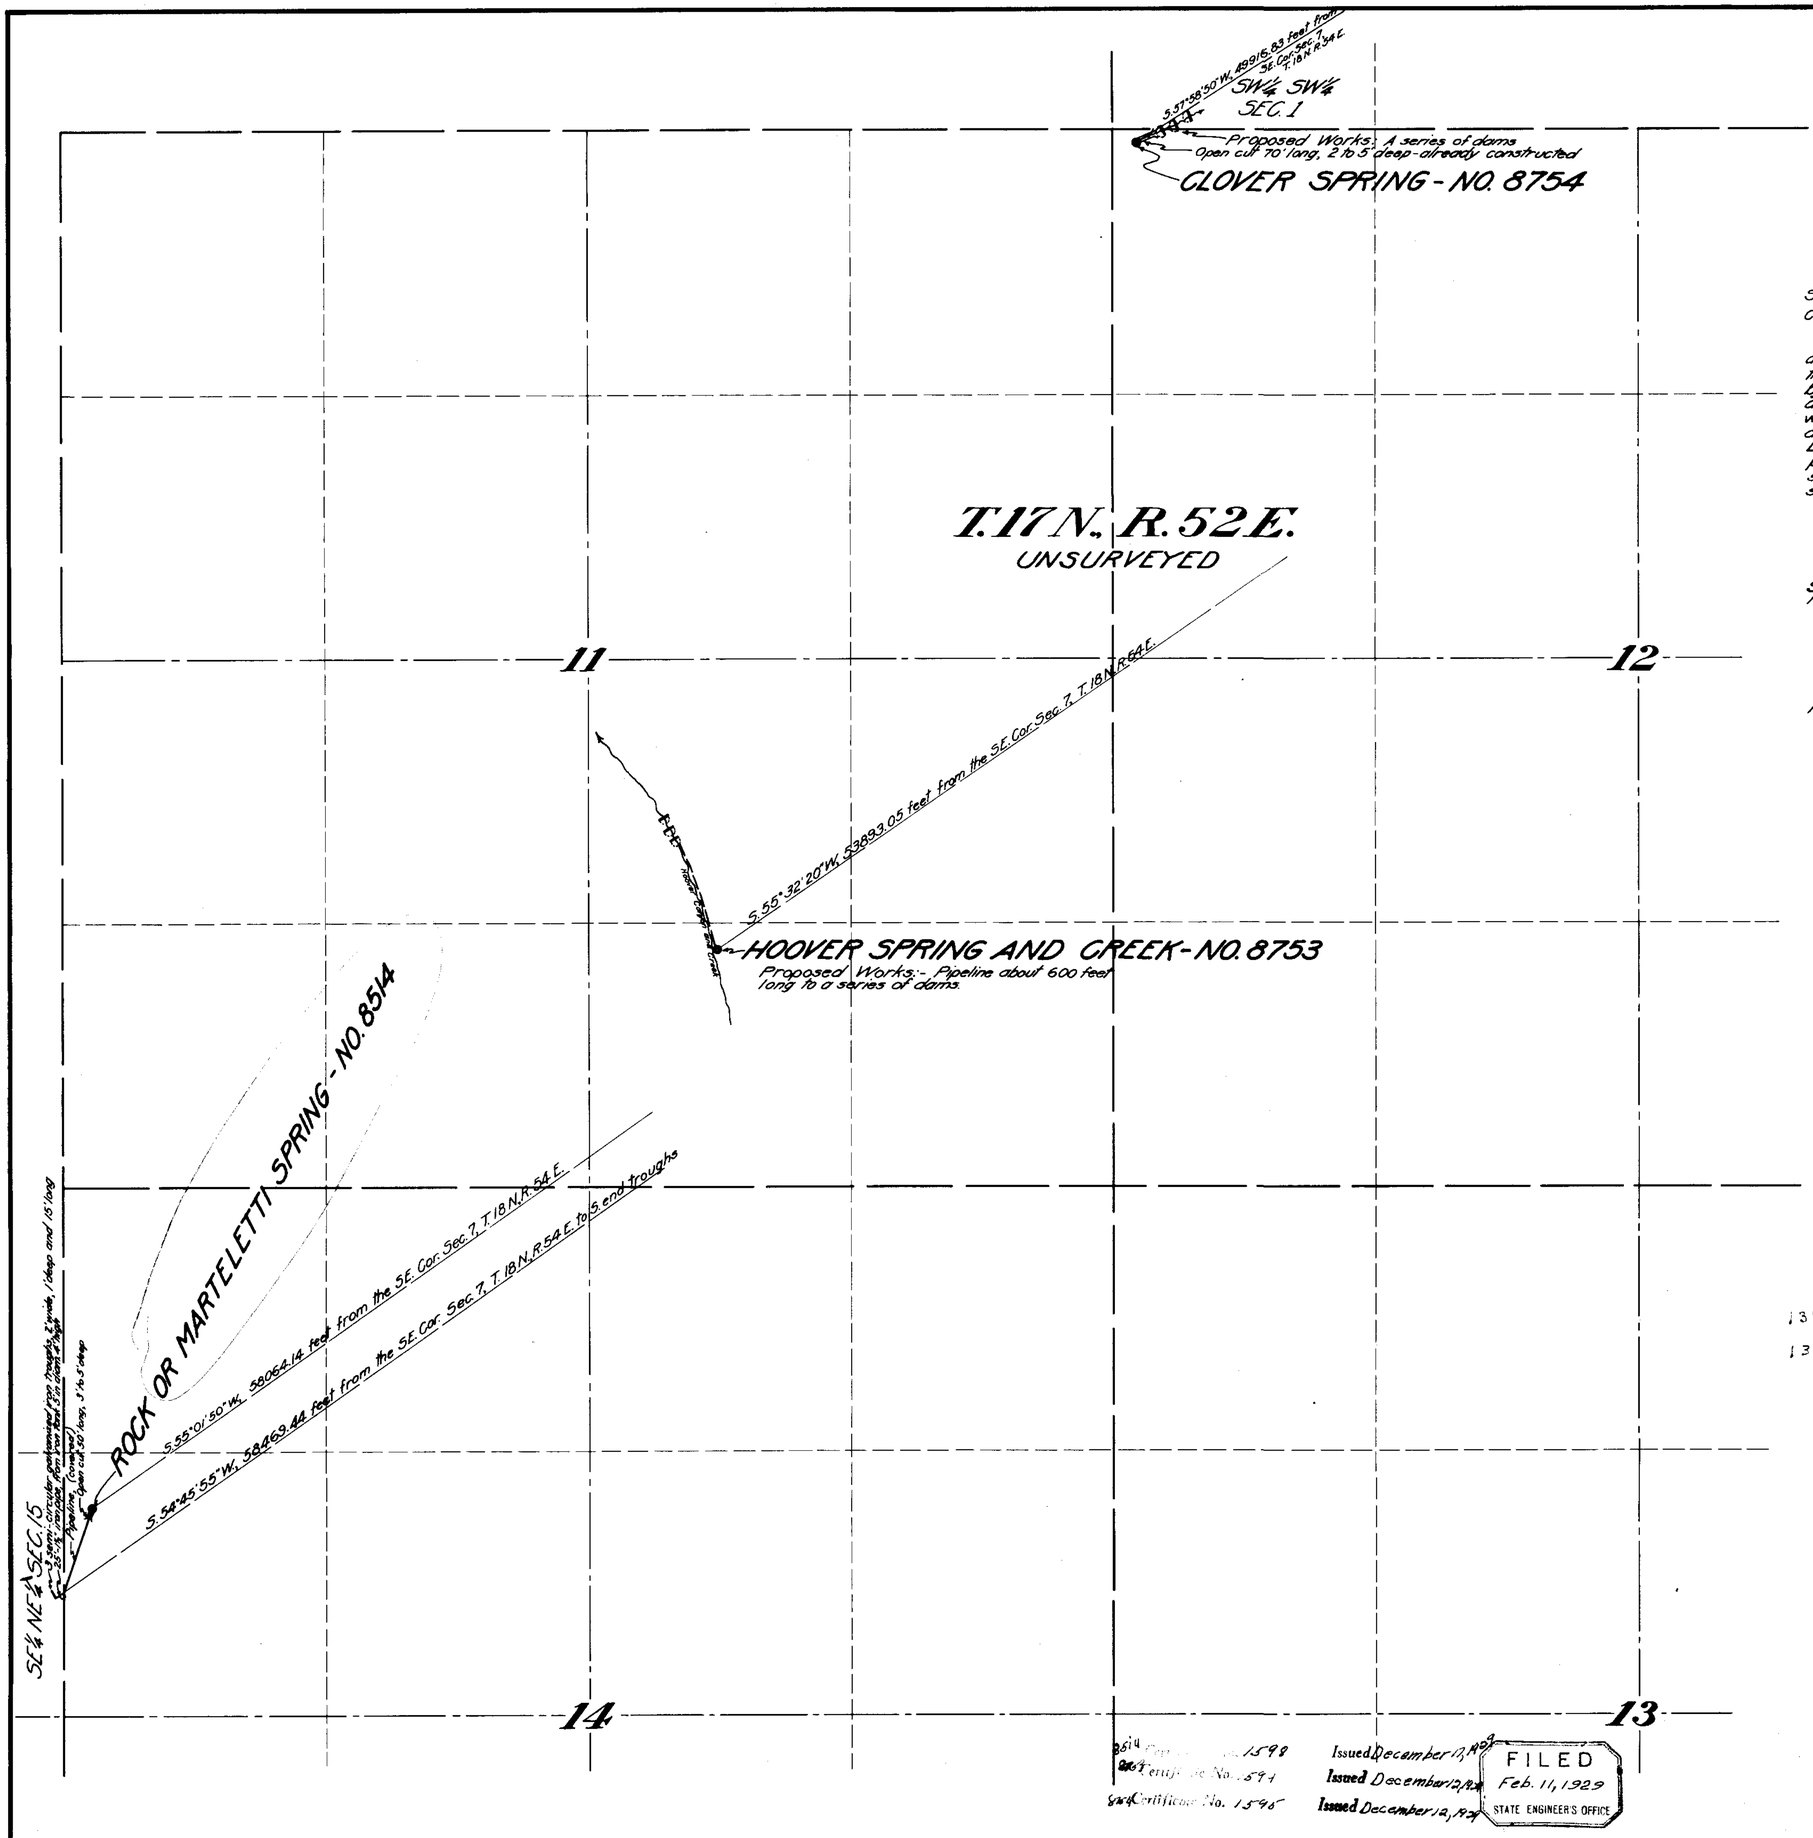


STATE OF NEVADA }
COUNTY OF ORMSBY } SS.

I, Harvey M. Payne, being first duly sworn, depose and say that this map has been correctly drawn to the designated scale from the field notes of a survey made by me between Oct. 24, 1928 and Nov. 2, 1928; and that it truly and correctly represents the location and extent of the works constructed and proposed to be constructed to divert water from Rock, Hoover and Clover Springs, Eureka County, Nevada, by A. C. Florio for stockwatering purposes; and that the points of diversion and works installed and proposed to be installed are correctly shown hereon.

Harvey M. Payne
Water Right Engineer.

Subscribed and sworn to before me this 1st day of February, 1929.

R. K. Peters
Notary Public in and for Ormsby County, Nevada.

My commission expires Dec. 20, 1930.

13483 Certificate No. 3979 Issued Nov. 1, 1953

13484 Certificate No. 3980 Issued Nov. 1, 1953

Note:- The locations of the sources shown hereon have been approximated as close as possible in consideration of the fact that the territory is unsurveyed; however the ties to the corner named are correct.

SCALE: 1 inch = 400 feet

8514 Certificate No. 1598 Issued December 12, 1929
8753 Certificate No. 1594 Issued December 12, 1929
8754 Certificate No. 1595 Issued December 12, 1929

FILED
Feb. 11, 1929
STATE ENGINEER'S OFFICE

# MAP
TO ACCOMPANY
## APPLICATIONS NOS. 8514, 8753 AND 8754
FOR
STOCKWATERING
FROM
## ROCK, HOOVER AND CLOVER SPRINGS
BY
## ANGELO C. FLORIO

SURVEYED AND MAPPED BY HARVEY M. PAYNE, WATER RIGHT ENGINEER

13483-13484

Filed → 8514, 8753, 8754