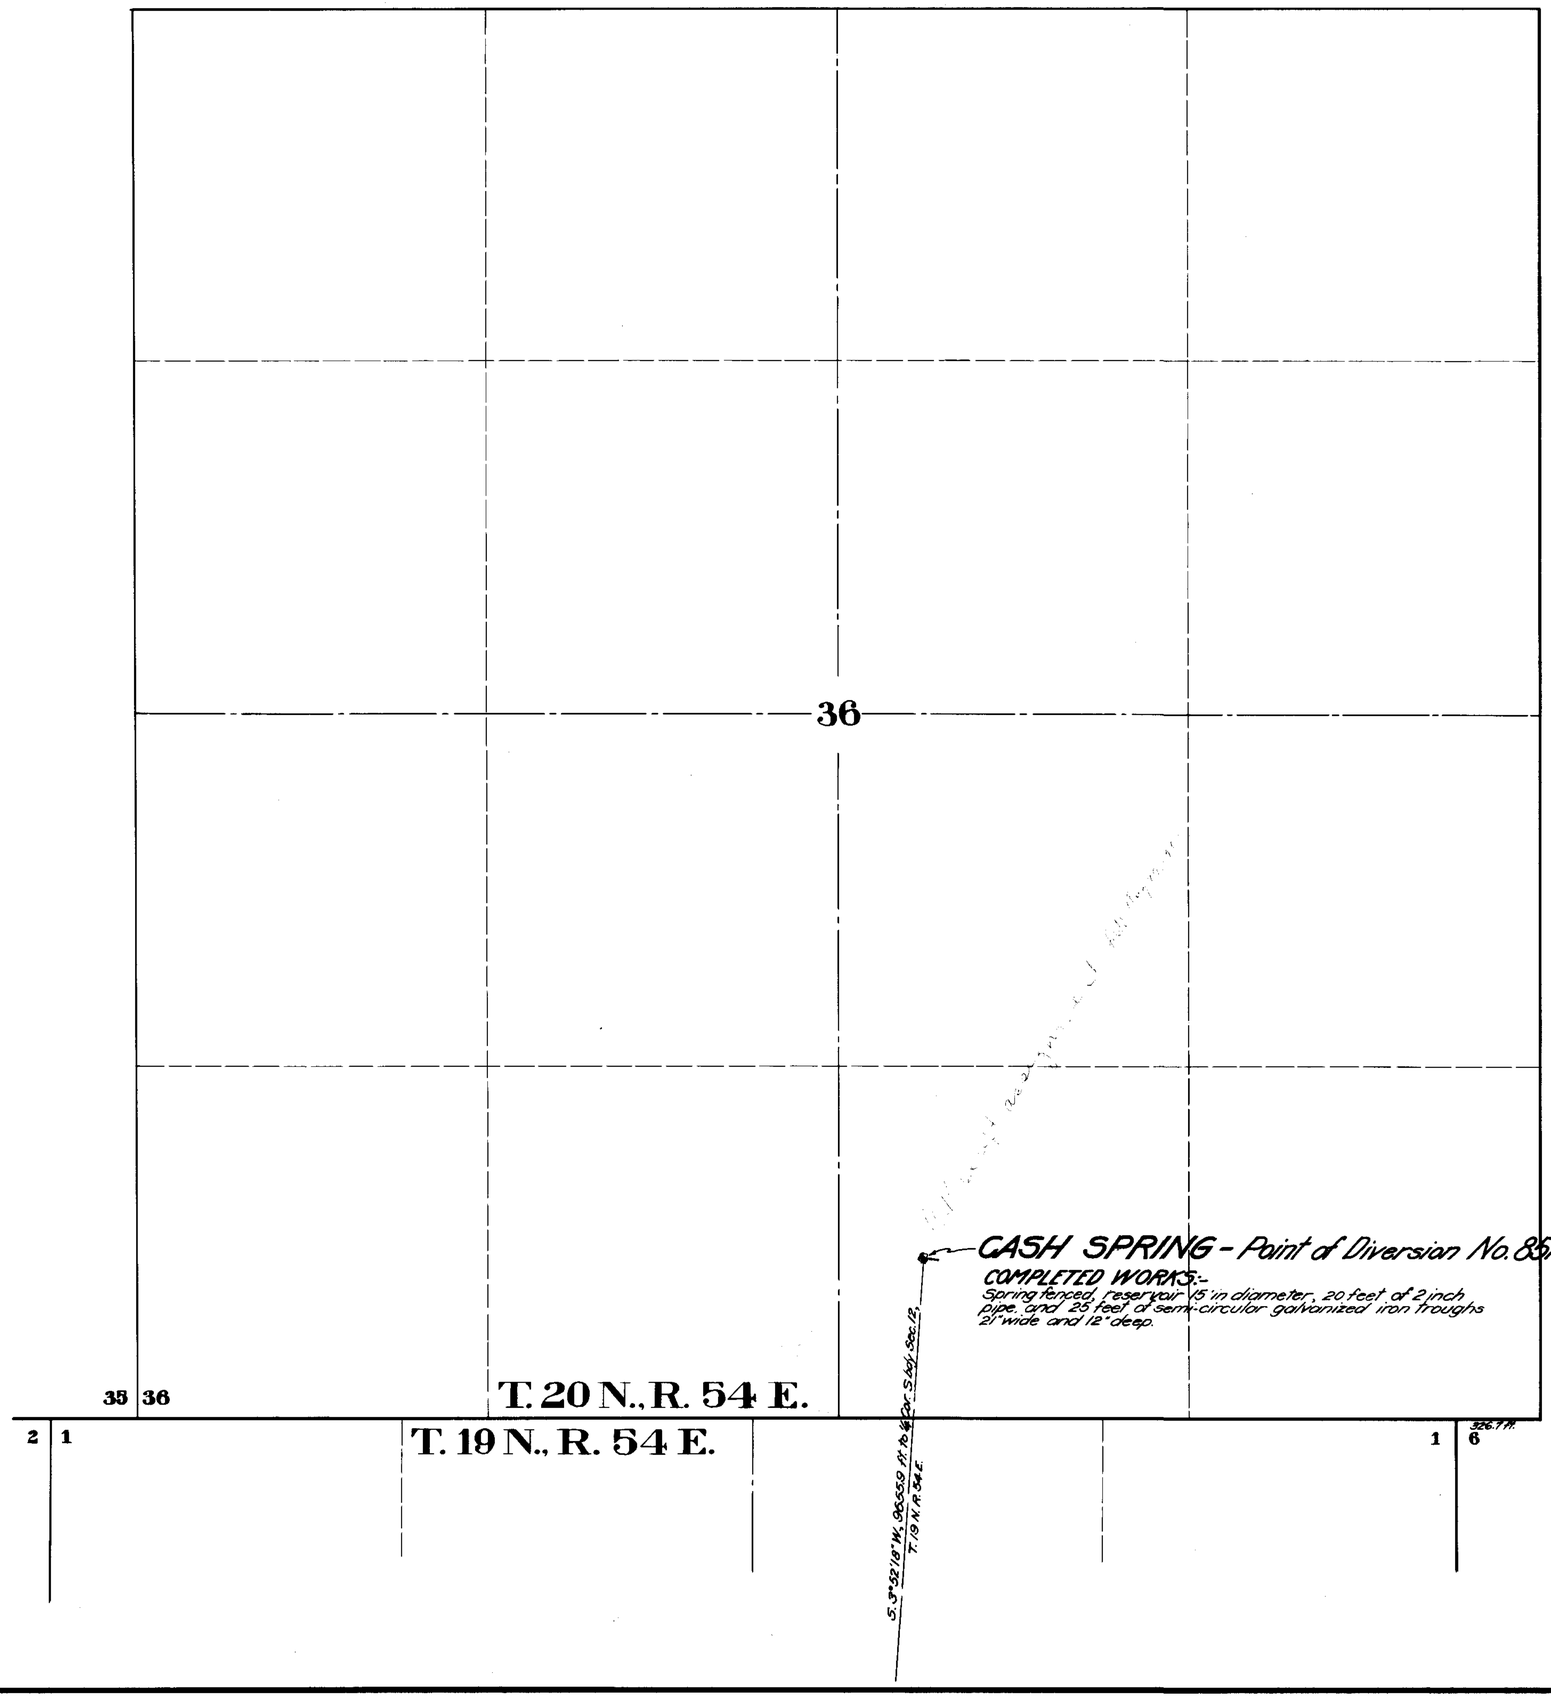

STATE OF NEVADA
COUNTY OF ORMSBY } ss.

I, Harrey M. Payne, being first duly sworn, depose and say that this map has been correctly drawn to the designated scale from the field notes of a survey completed by me on July 20, 1929; that it truly and correctly represents the location and extent of the works already constructed to divert water from Cash Spring, Eureka County, Nevada, under application No. 8515, by Marcos Legarra, for stockwatering purposes; and that the point of diversion and works to be installed are correctly shown hereon.

Harrey M. Payne
Water Right Engineer.

Subscribed and sworn to before me this 16th day of August, 1929.

Notary Public in and For
Ormsby County, Nevada

My commission expires _____

N

Certificate No. 2101 Issued April 15, 1935

SCALE: 1 in. = 300 ft.

FILED
August 17, 1929
STATE ENGINEER'S OFFICE

MAP
TO ACCOMPANY
APPLICATION NO. 8515
FOR
STOCKWATERING
FROM
CASH SPRING
BY
MARCOS LEGARRA

SURVEYED AND MAPPED BY HARVEY M. PAYNE, WATER RIGHT ENGINEER.

This app. in question due to assignment not being filed Feb. Jan 29, 29

8515