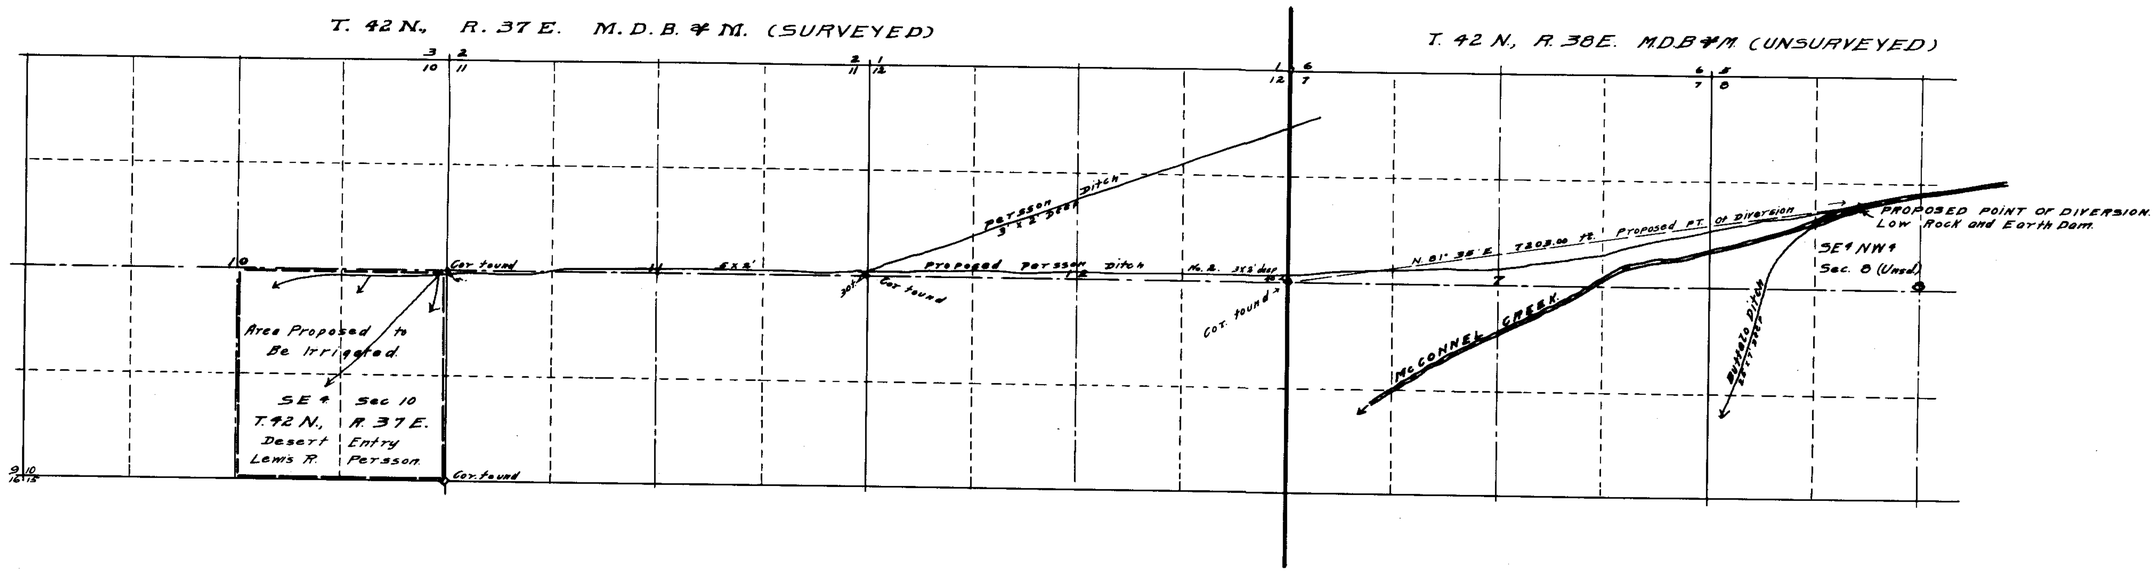

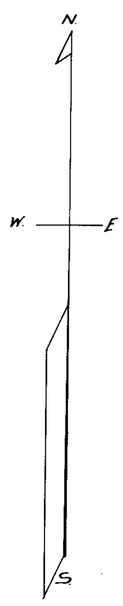

STATE OF NEVADA }
COUNTY OF HUMBOLDT } ss.

I, F.R. O'Leary, being first duly sworn, depose and say that this map, consisting of one sheet, has been correctly drawn to the designated scale from field notes of a survey made by me on the 22nd day of April, 1928; that it truly and correctly represents the proposed location and extent of the works used to divert water from McConnel Creek in Humboldt County, by Lewis R. Persson, for irrigation purposes. That the proposed point of diversion, the approximate location and size of the diverting channel all reservoirs or basins, the location and names of all other works which will cross or connect with the proposed works, and the boundary of all lands; showing by 40 acre subdivisions the areas proposed to be irrigated, are fully and correctly designated thereon.

F.R. O'Leary
STATE WATER RIGHT SURVEYOR.

Subscribed and sworn to before me this 2nd day of May, 1928.

J. A. Langworth
NOTARY PUBLIC IN AND FOR HUMBOLDT COUNTY, NEVADA.

FILED May 3, 1928 STATE ENGINEER

OFFICE STATE ENGINEER MAY 30 28 RECEIVED

SCALE: 1 IN. = 1000 FT.

0 500 1000 2000 3000 4000 5000

Certificate No. 2083 Dec. 29, 1934 8524

MAP TO ACCOMPANY
APPLICATION
TO APPROPRIATE WATER
FOR
IRRIGATION
BY
LEWIS R. PERSSON.
FROM
McCONNEL CREEK.

8524