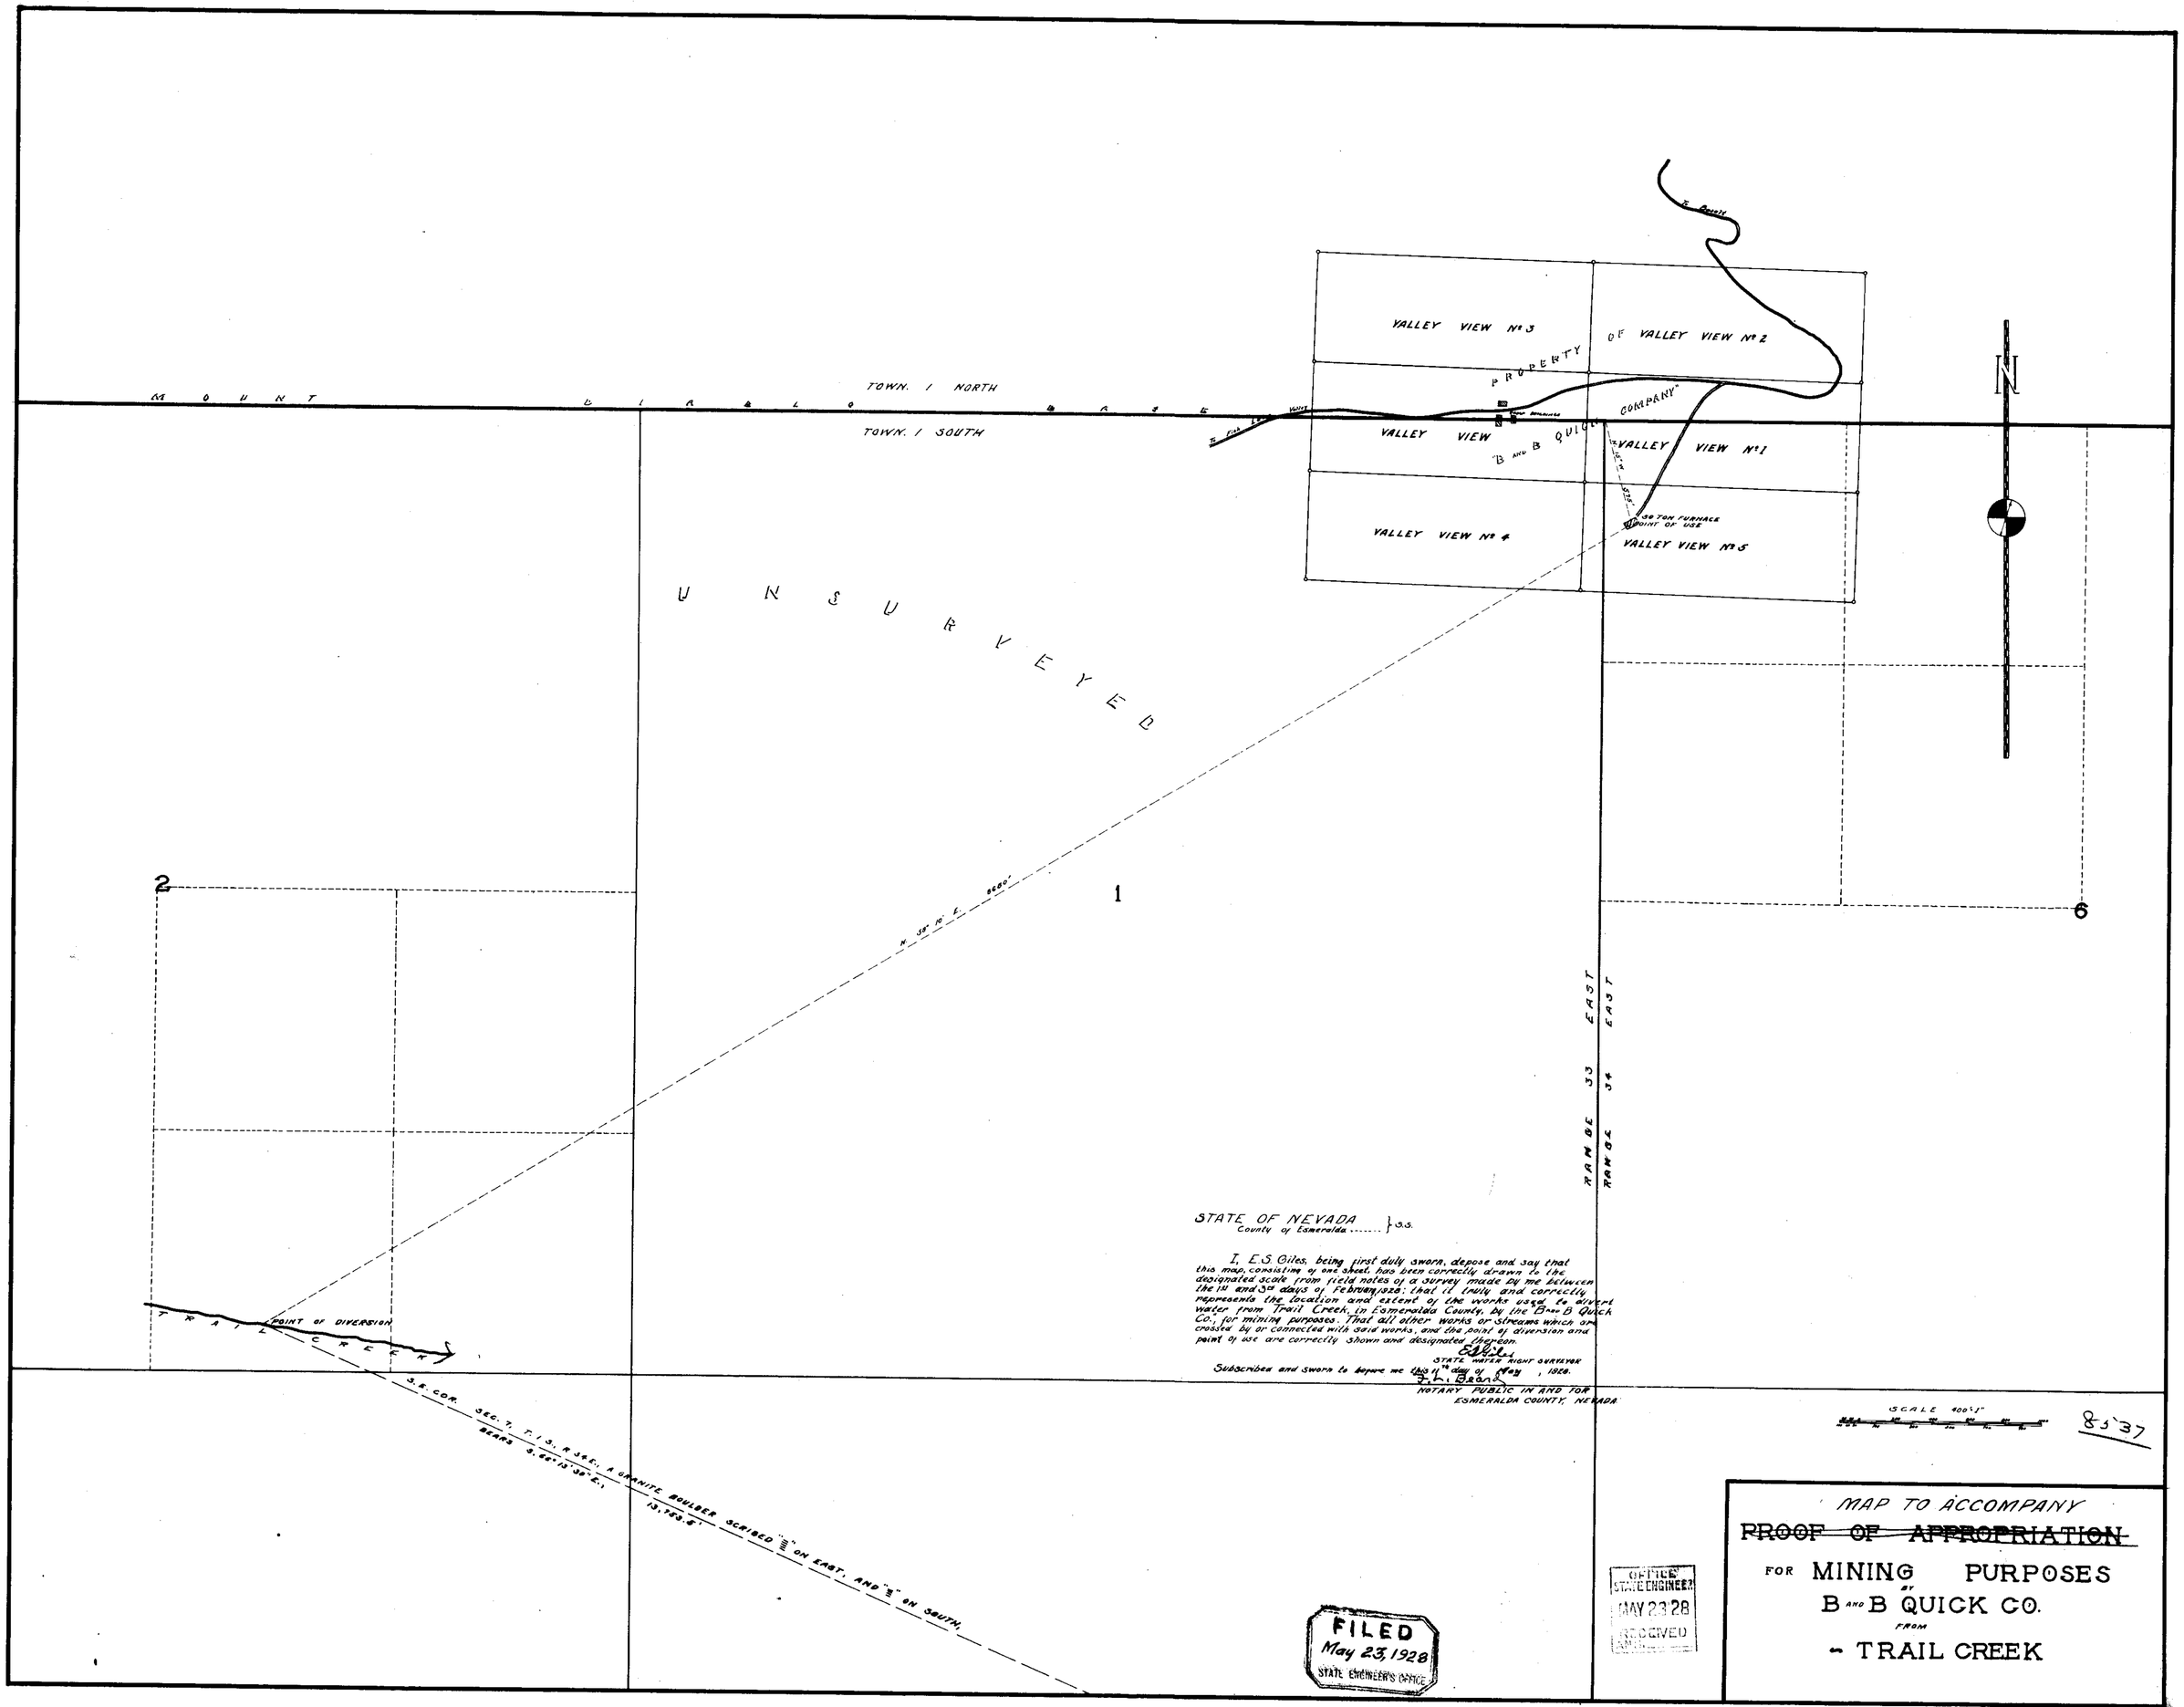

STATE OF NEVADA
County of Esmeralda ..... } S.S.

I, E.S. Giles, being first duly sworn, depose and say that this map, consisting of one sheet, has been correctly drawn to the designated scale from field notes of a survey made by me between the 1st and 3rd days of February, 1928; that it truly and correctly represents the location and extent of the works used to divert water from Trail Creek, in Esmeralda County, by the B and B Quick Co., for mining purposes. That all other works or streams which are crossed by or connected with said works, and the point of diversion and point of use are correctly shown and designated thereon.

E.S. Giles
STATE WATER RIGHT SURVEYOR

Subscribed and sworn to before me this 11th day of May, 1928.

F.L. Beans
NOTARY PUBLIC IN AND FOR ESMERALDA COUNTY, NEVADA

FILED
May 23, 1928
STATE ENGINEER'S OFFICE

OFFICE STATE ENGINEER
MAY 23 '28
RECEIVED

MAP TO ACCOMPANY
~~PROOF OF APPROPRIATION~~
FOR MINING PURPOSES
BY
B AND B QUICK CO.
FROM
TRAIL CREEK

8537