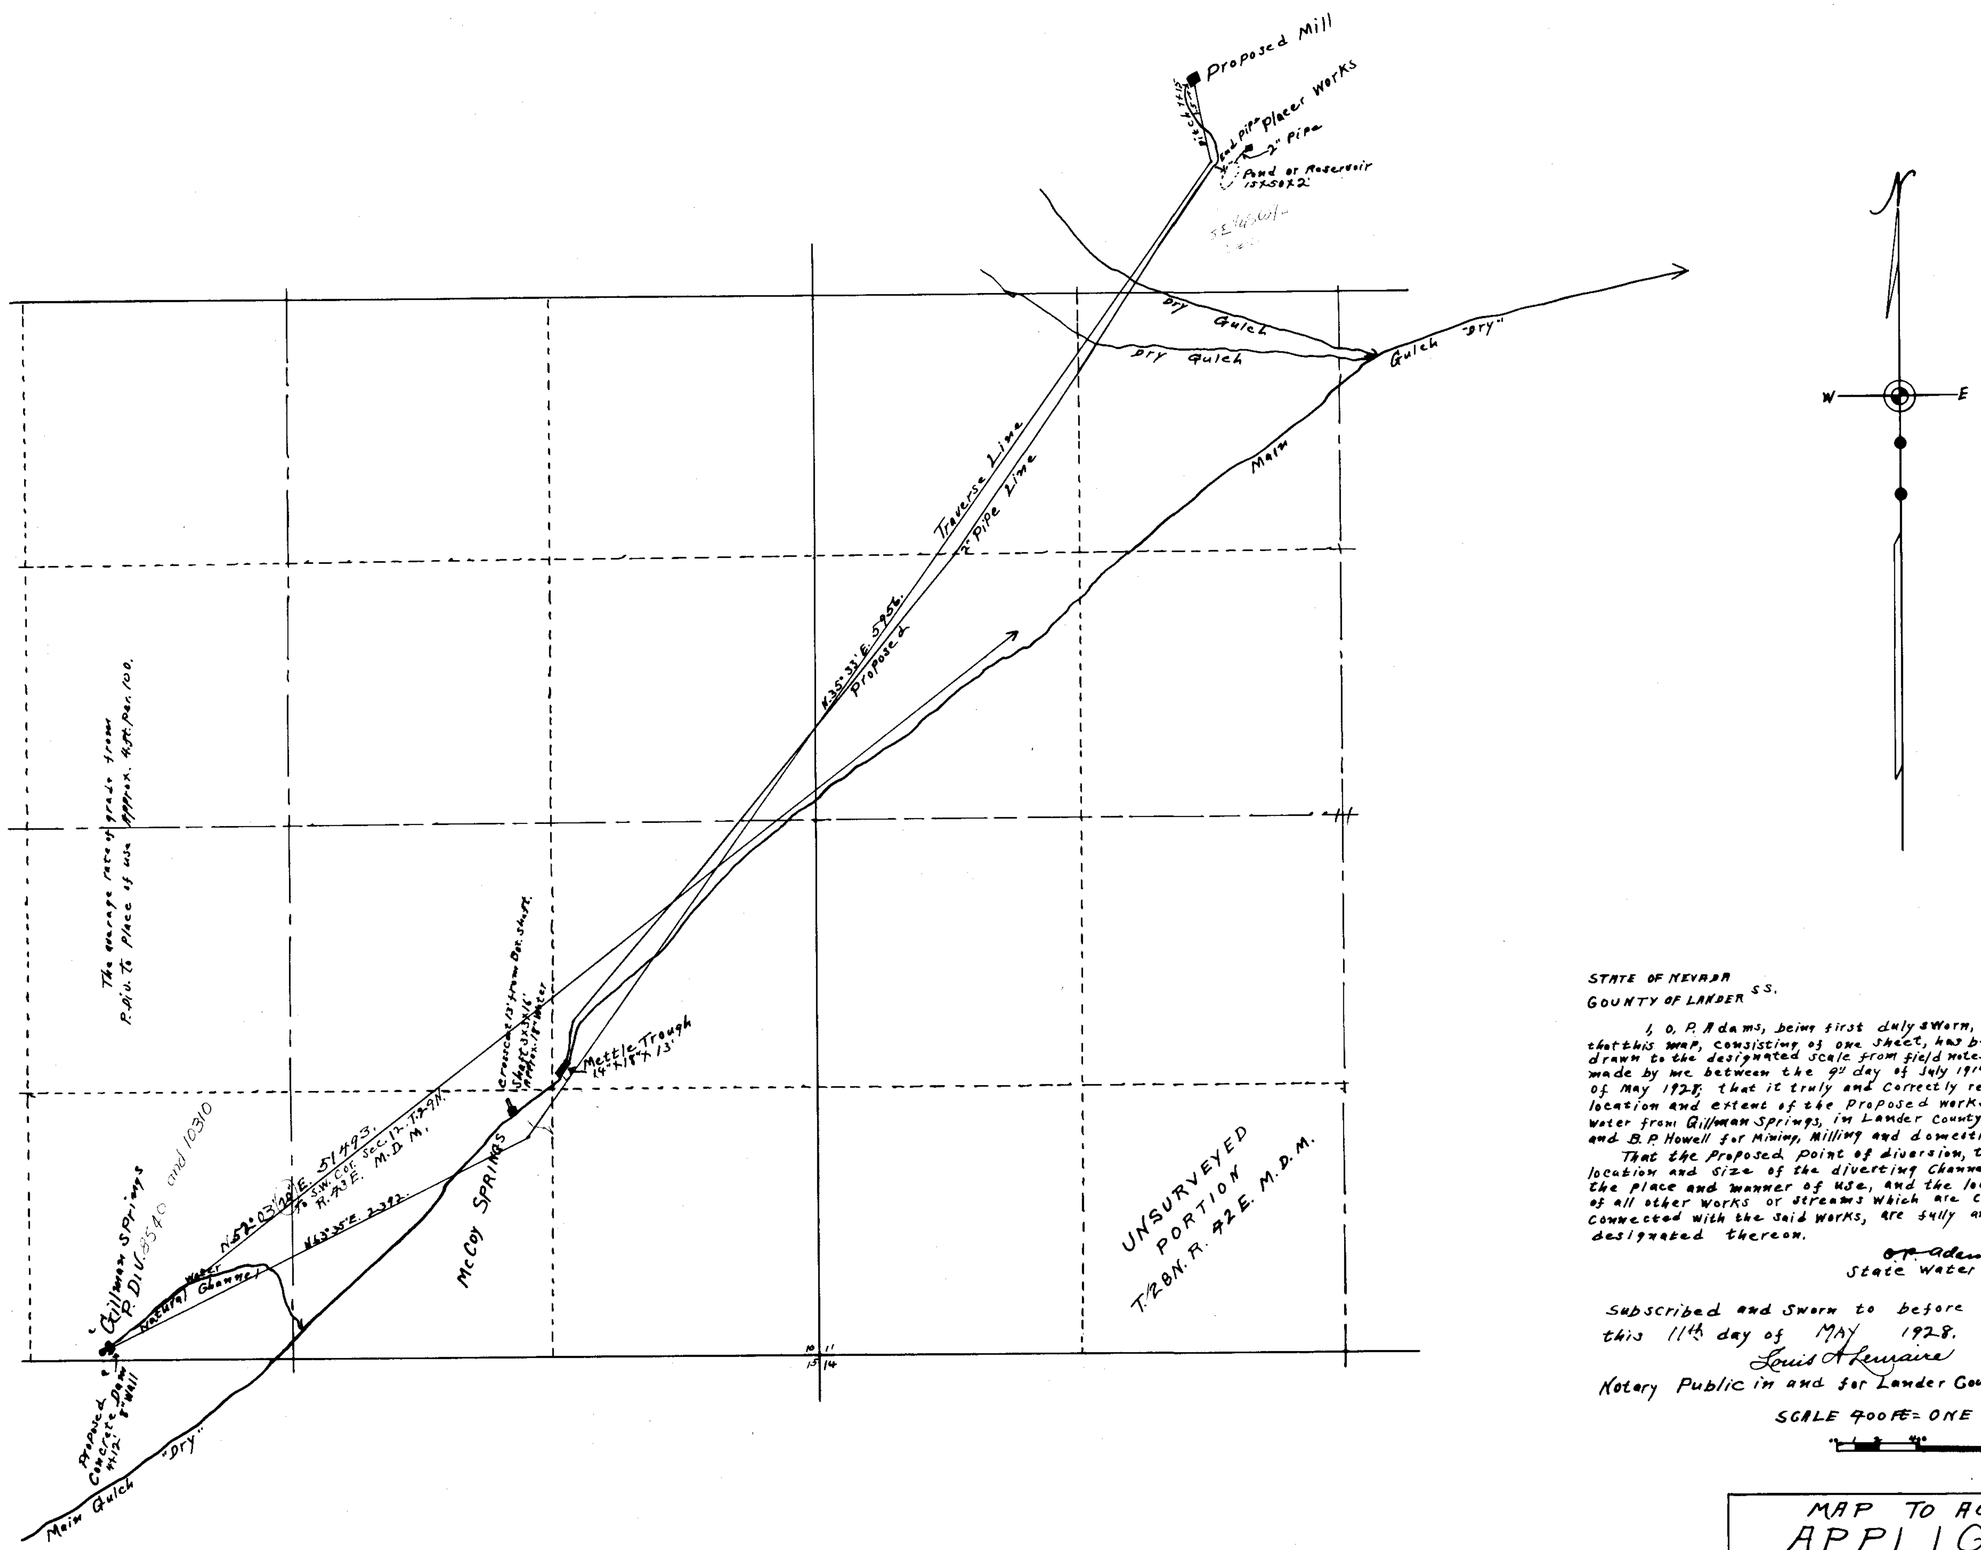

STATE OF NEVADA
COUNTY OF LANDER } S.S.

I, O. P. Adams, being first duly sworn, depose and say that this map, consisting of one sheet, has been correctly drawn to the designated scale from field notes of a survey made by me between the 9th day of July 1914 and the 8th day of May 1928; that it truly and correctly represents the location and extent of the proposed works used to divert water from Gillman Springs, in Lander County, by J. H. McCoy and B. P. Howell for Mining, Milling and domestic purposes.

That the proposed point of diversion, the approximate location and size of the diverting channel or other conduit, the place and manner of use, and the location and names of all other works or streams which are crossed by, or connected with the said works, are fully and correctly designated thereon.

O. P. Adams
State Water Right Surveyor.

Subscribed and sworn to before me this 11th day of MAY 1928.
Louis A. Lemaire
Notary Public in and for Lander County, Nevada.

SCALE 400 FT = ONE INCH
0 200 400 1000

FILED
May 15, 1928
STATE ENGINEER

RECEIVED
MAY 17 '28

MAP TO ACCOMPANY
APPLICATION
TO APPROPRIATE WATER
FOR MINING AND MILLING
BY J. H. McCOY & B. P. HOWELL
FROM GILLMAN SPRINGS

13408 10310 Place in → 8540