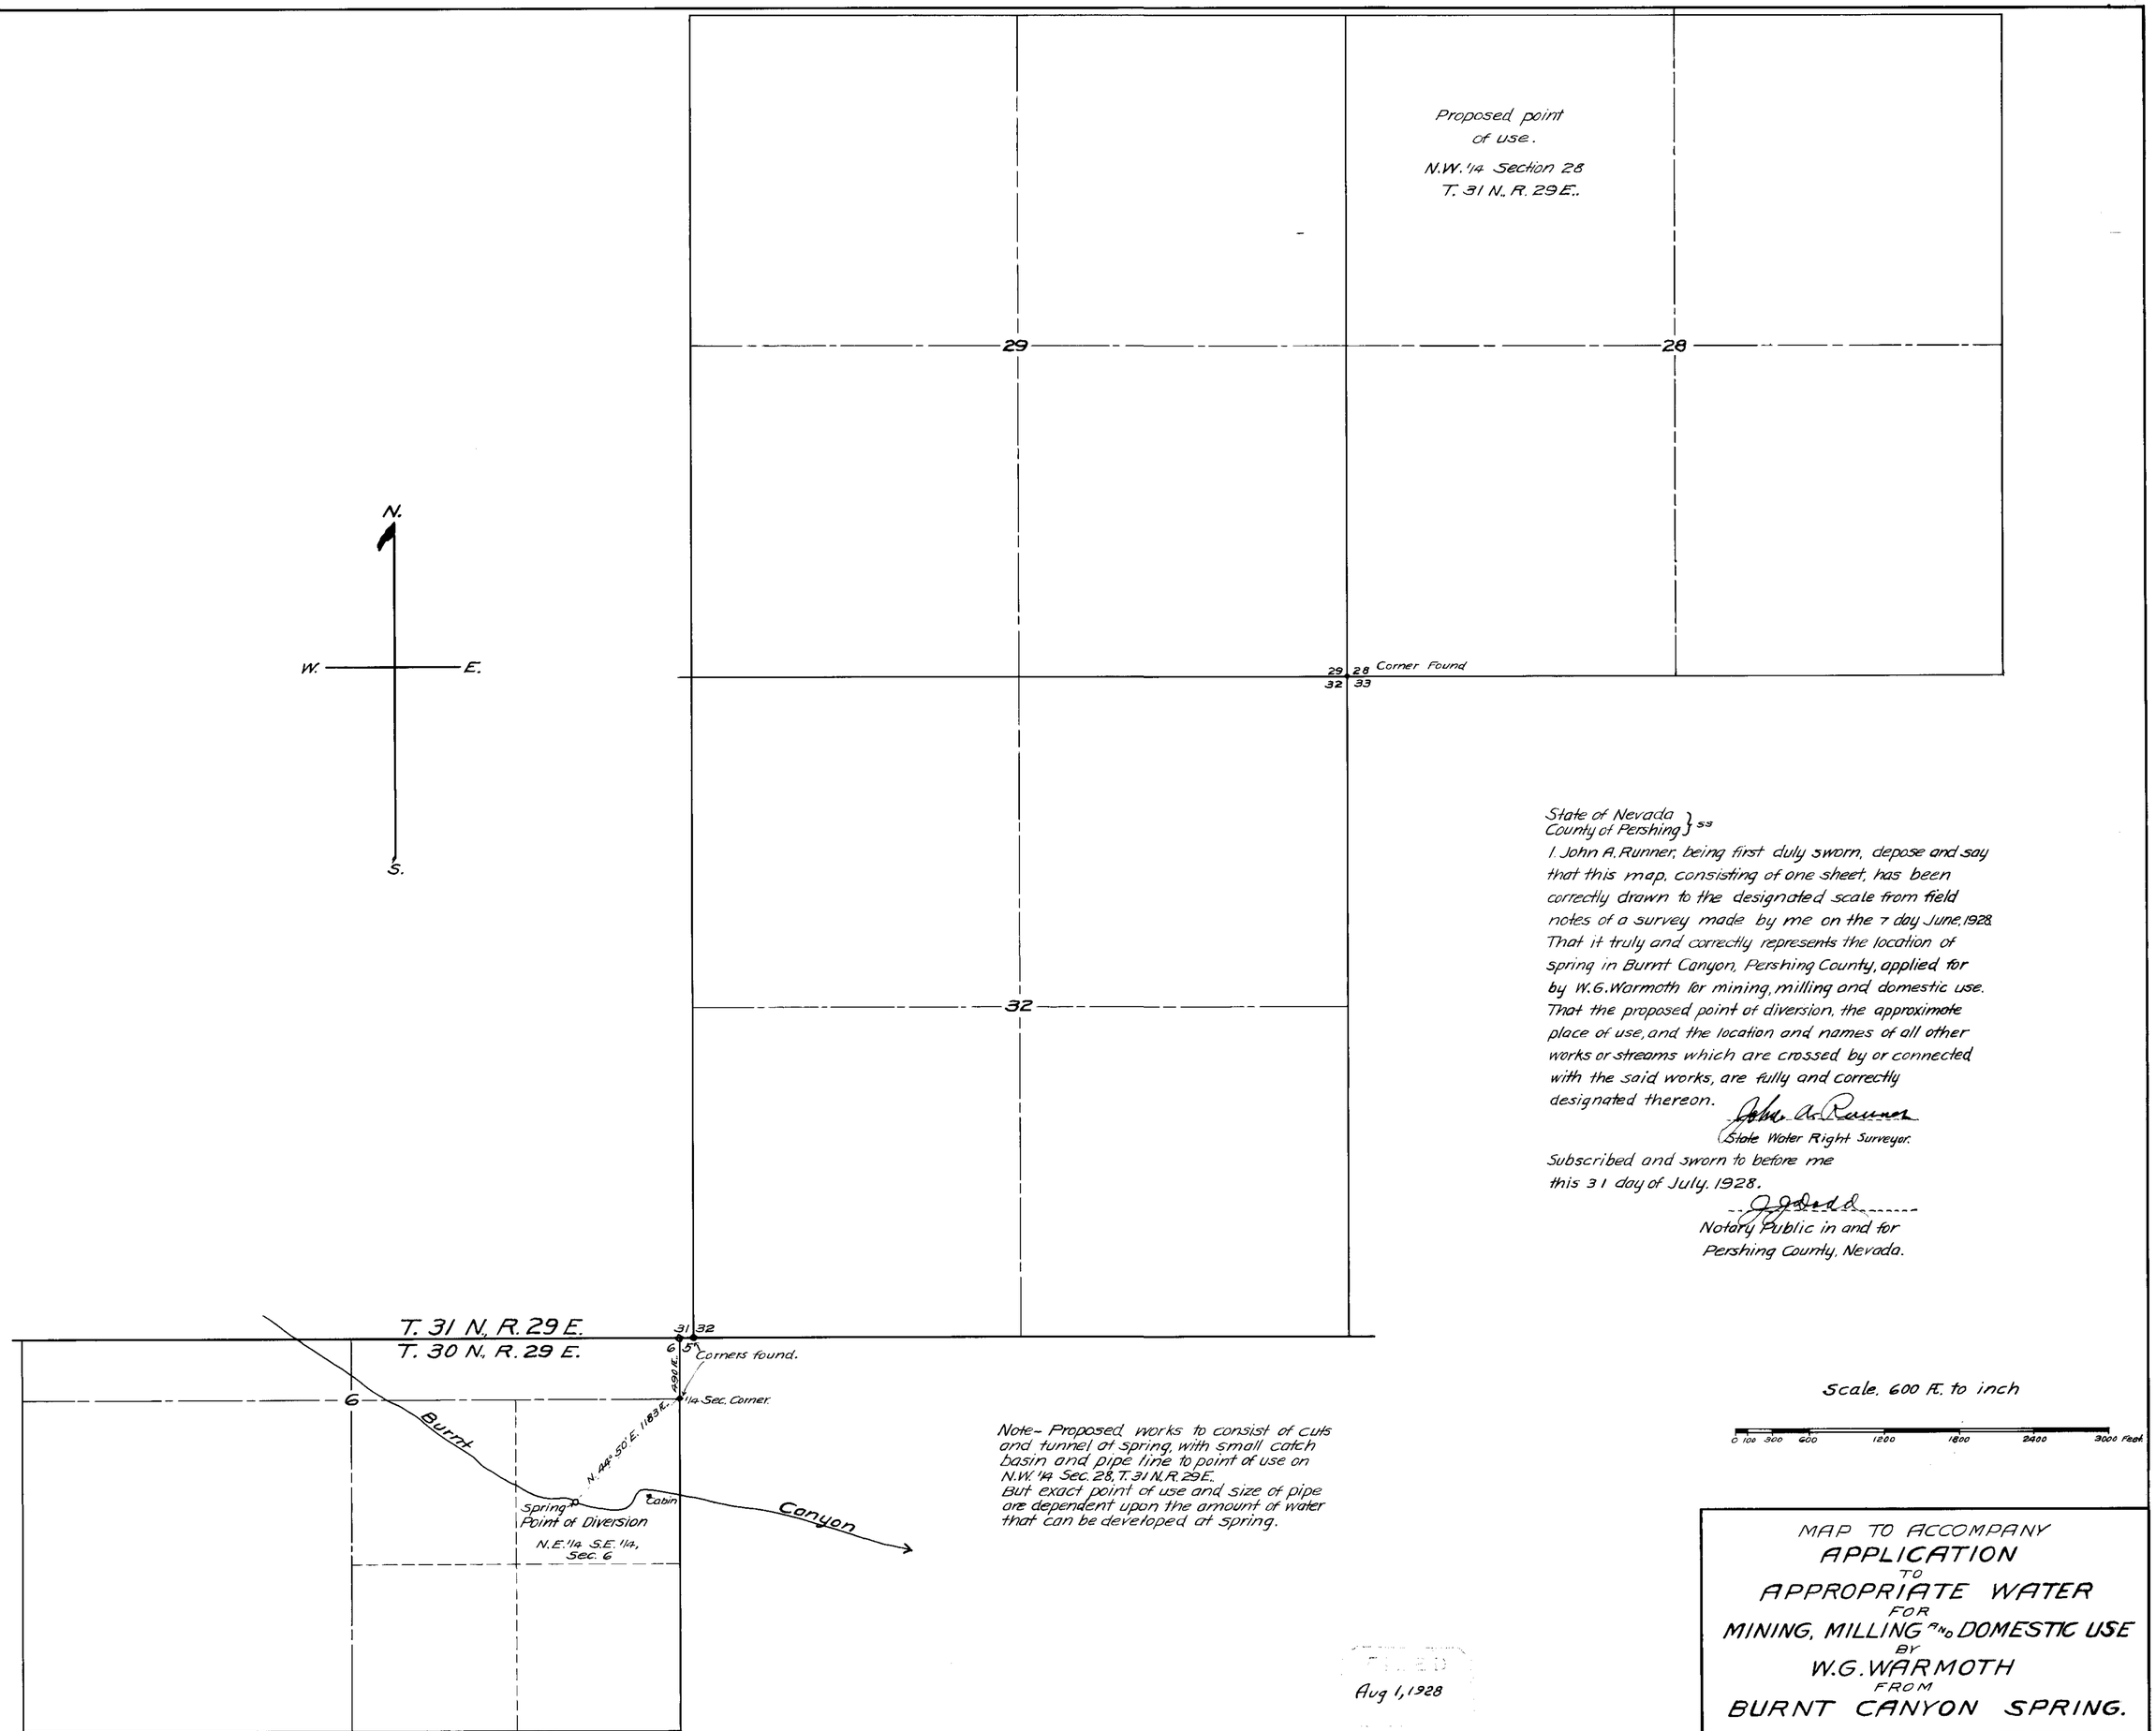

State of Nevada }
County of Pershing } ss

I. John A. Runner, being first duly sworn, depose and say that this map, consisting of one sheet, has been correctly drawn to the designated scale from field notes of a survey made by me on the 7 day June, 1928. That it truly and correctly represents the location of spring in Burnt Canyon, Pershing County, applied for by W.G. Warmoth for mining, milling and domestic use. That the proposed point of diversion, the approximate place of use, and the location and names of all other works or streams which are crossed by or connected with the said works, are fully and correctly designated thereon.

John A. Runner
State Water Right Surveyor.

Subscribed and sworn to before me this 31 day of July, 1928.

J. Dodd
Notary Public in and for
Pershing County, Nevada.

Note- Proposed works to consist of cuts and tunnel at spring, with small catch basin and pipe line to point of use on N.W. 1/4 Sec. 28, T. 31 N. R. 29 E.
But exact point of use and size of pipe are dependent upon the amount of water that can be developed at spring.

FILED
Aug 1, 1928

MAP TO ACCOMPANY
APPLICATION
TO
APPROPRIATE WATER
FOR
MINING, MILLING AND DOMESTIC USE
BY
W.G. WARMOTH
FROM
BURNT CANYON SPRING.

8563