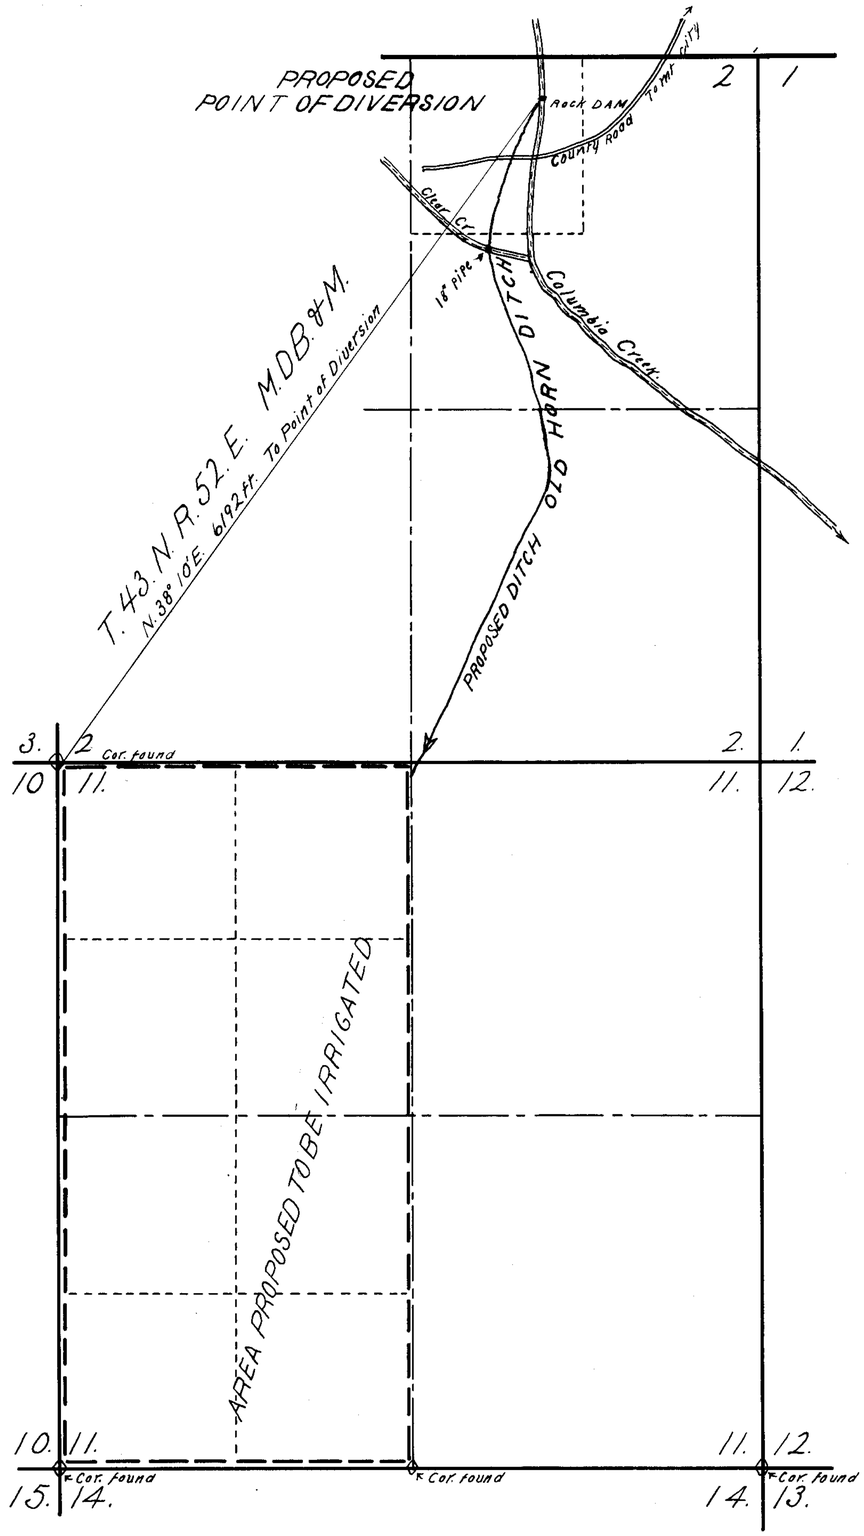

STATE OF NEVADA
County of Elko } --- SS.

I. Chester L. Woodward, being first duly sworn, depose and say that this map, consisting of one sheet, has been correctly drawn to the designated scale, from field notes of a survey made by me on the 4th. day of June, 1928; that it truly and correctly represents the proposed location and extent of the works used to divert water from Columbia Creek, in Elko County, by me, for irrigation purposes. That the proposed point of diversion, the approximate location and size of the diverting channel, all reservoirs or basins, the location and names of all other works which will cross or connect with the proposed works. And the boundary of all lands, shown by 40 acre subdivisions the areas proposed to be irrigated are fully and correctly designated thereon.

Chester L. Woodward
State water right surveyor.

Subscribed and sworn to before me this 9th day of June, 1927.

John W. Kelly
Notary Public in and for
ELKO. COUNTY, NEVADA.

SCALE: 1 IN. = 600 FT.

0 100 300 600 1200 3000

MAP TO ACCOMPANY
APPLICATION
TO APPROPRIATE WATER
FOR
IRRIGATION
BY
CHESTER L. WOODWARD
FROM
COLUMBIA CREK.

FILED
June 13, 1928
State Engineer

OFFICE ENGINEER

8568