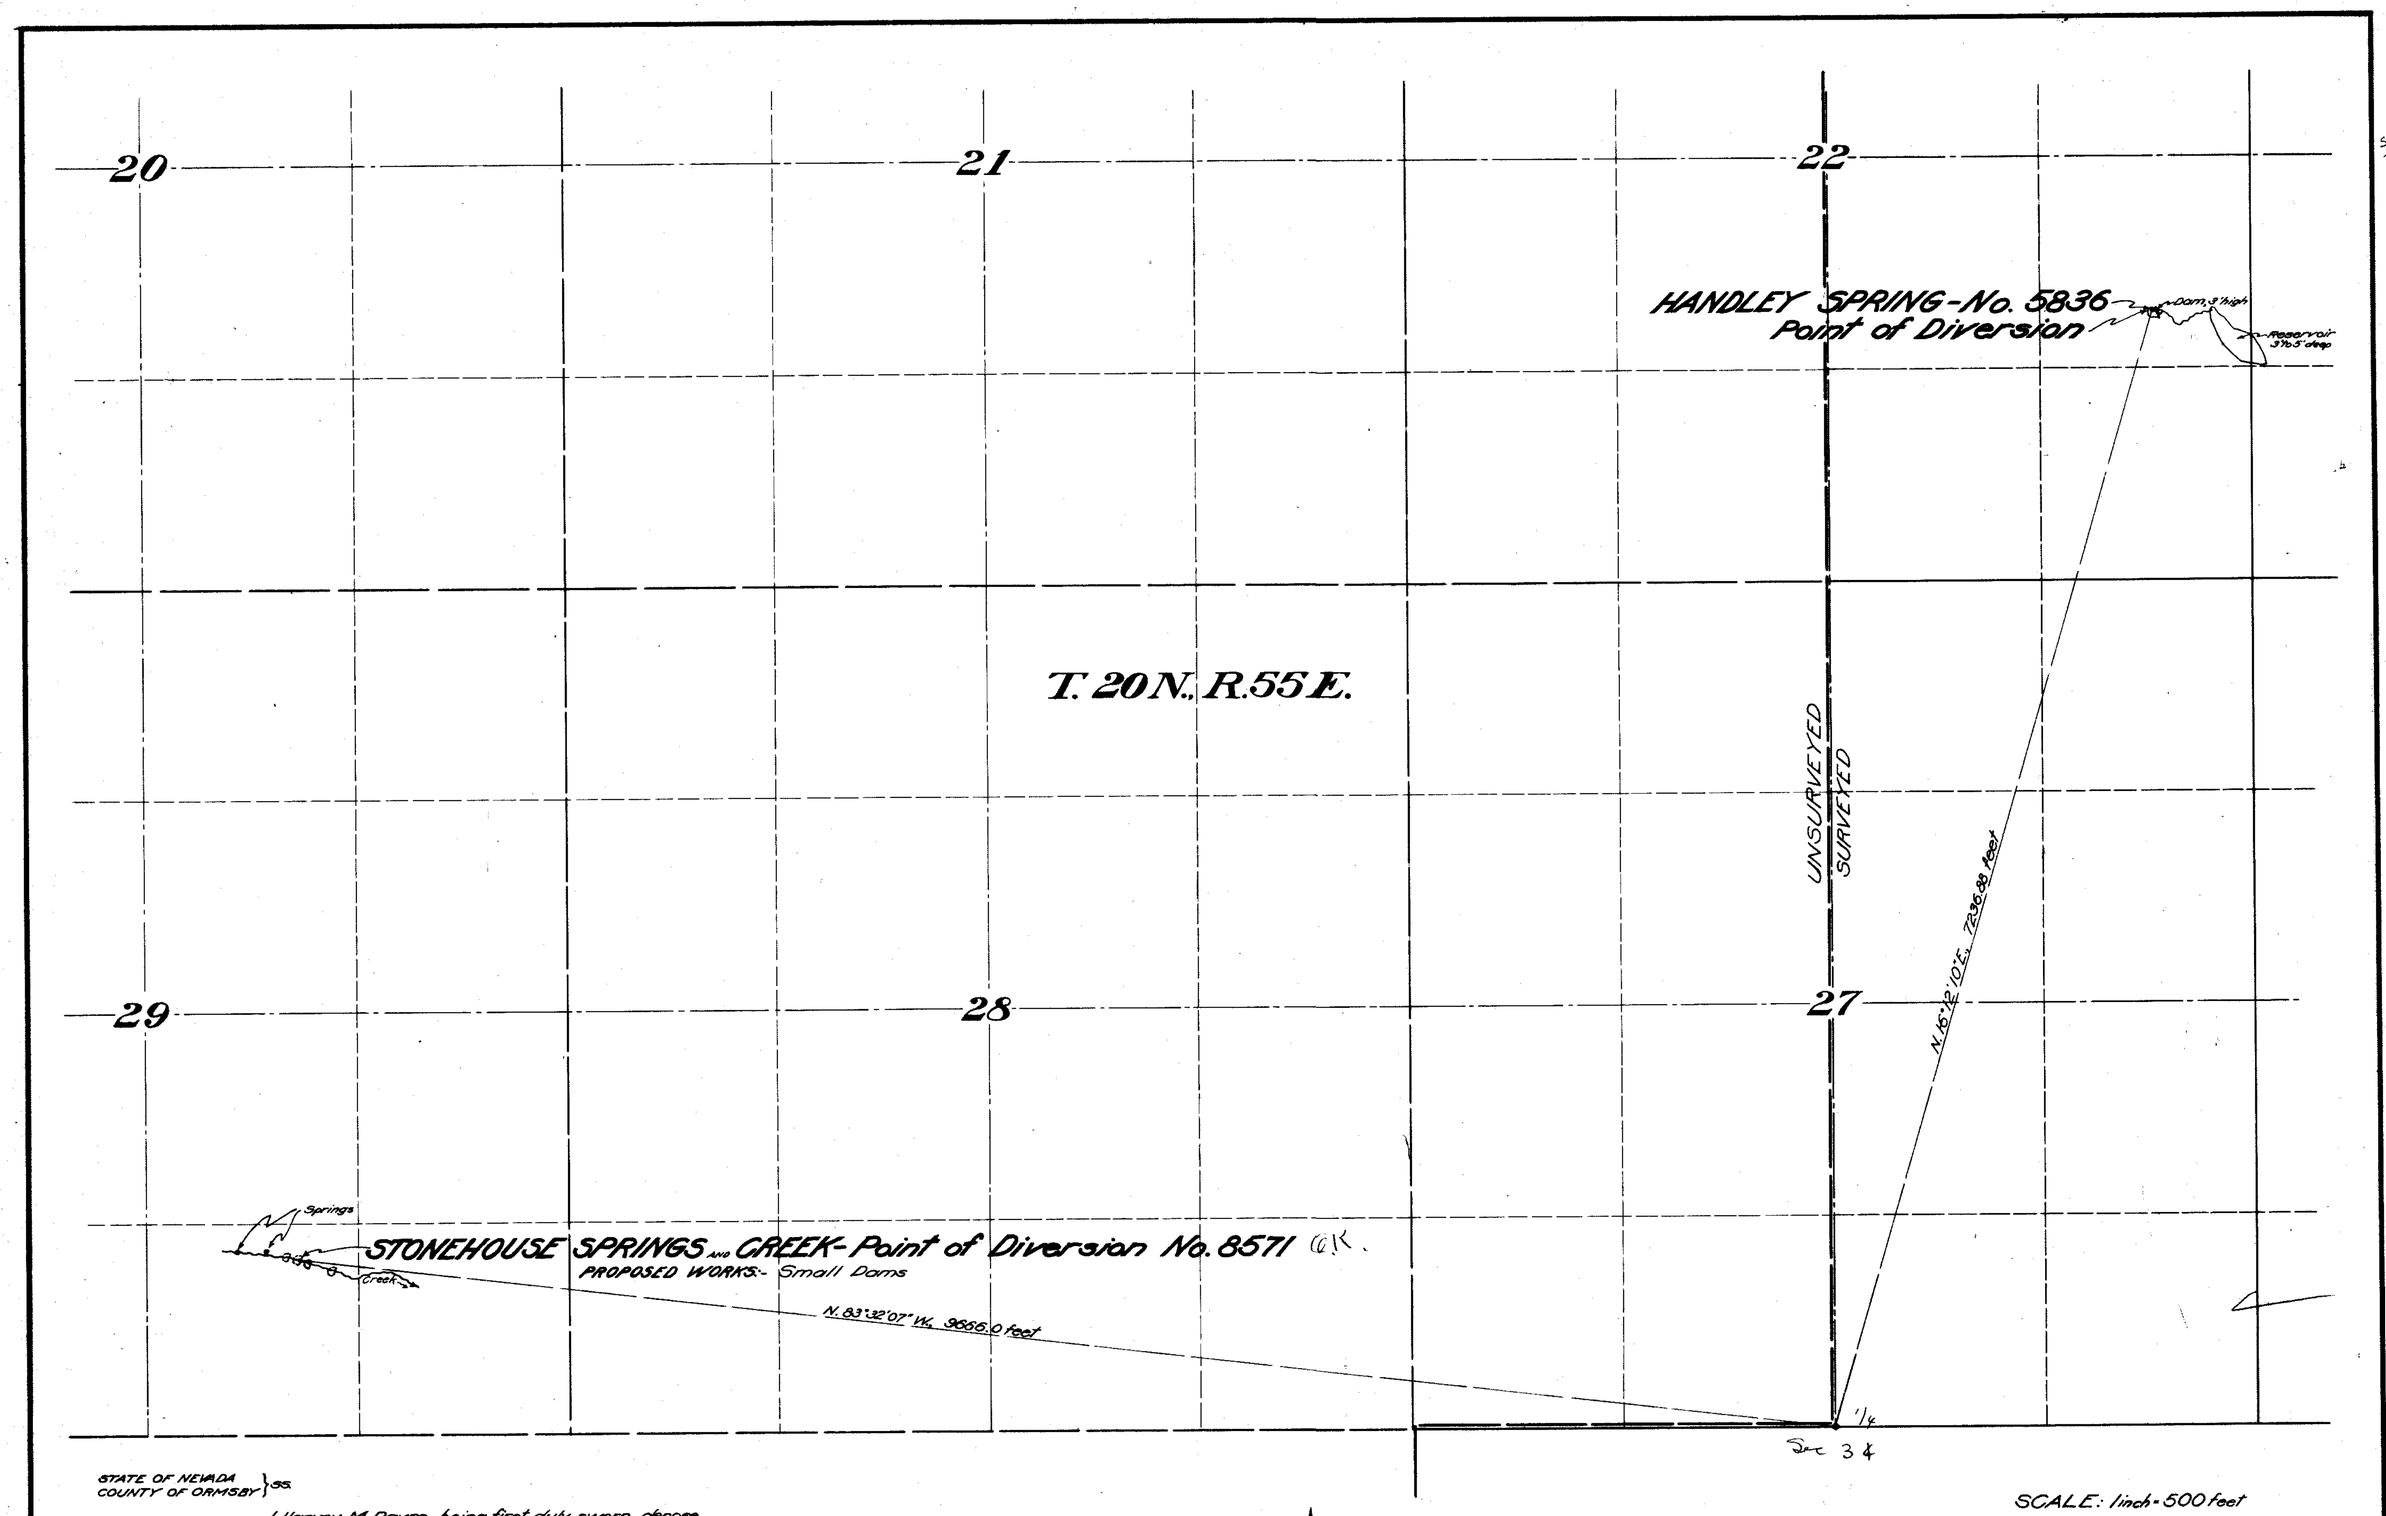

STATE OF NEVADA
COUNTY OF ORMSBY } ss.

I, Harvey M. Payne, being first duly sworn, depose and say that this map has been correctly drawn to the designated scale from the field notes of a survey made by me on July 16-17, 1929; and that it truly and correctly represents the location and extent of the works constructed to divert water from Handley Spring under Permit No. 5836, and those proposed to divert water from Stonehouse Springs and Creek under Application No. 8571, White Pine County, Nevada, by Handley Bros. for stockwatering purposes; and that the points of diversion and works installed and to be installed are correctly shown hereon.

Harvey M. Payne
Water Right Engineer

Subscribed and sworn to before ~~me this~~ 19th day of Aug, 1929

R. Peter
Notary Public in and for
Ormsby County, Nevada.

My commission expires Dec 20- 1930.

Certificate No. 1638 Issued April 22, 1930 under 5836.

N

Certificate No. 1735 Issued February 4, 1932
Recorded ..... Bk. ..... Page .....
..... County Records

FILED
August 22, 1929
STATE ENGINEER'S OFFICE

SCALE: 1 inch = 500 feet

Certificate No. Issued

MAP
TO ACCOMPANY
PROOF OF BENEFICIAL USE UNDER PERMIT NO. 5836
AND
APPLICATION NO. 8571
FOR
STOCKWATERING
FROM
HANDLEY AND STONEHOUSE SPRINGS
BY
HANDLEY BROTHERS

SURVEYED AND MAPPED BY HARVEY M. PAYNE, WATER RIGHT ENGINEER

File under 8571 - 5836