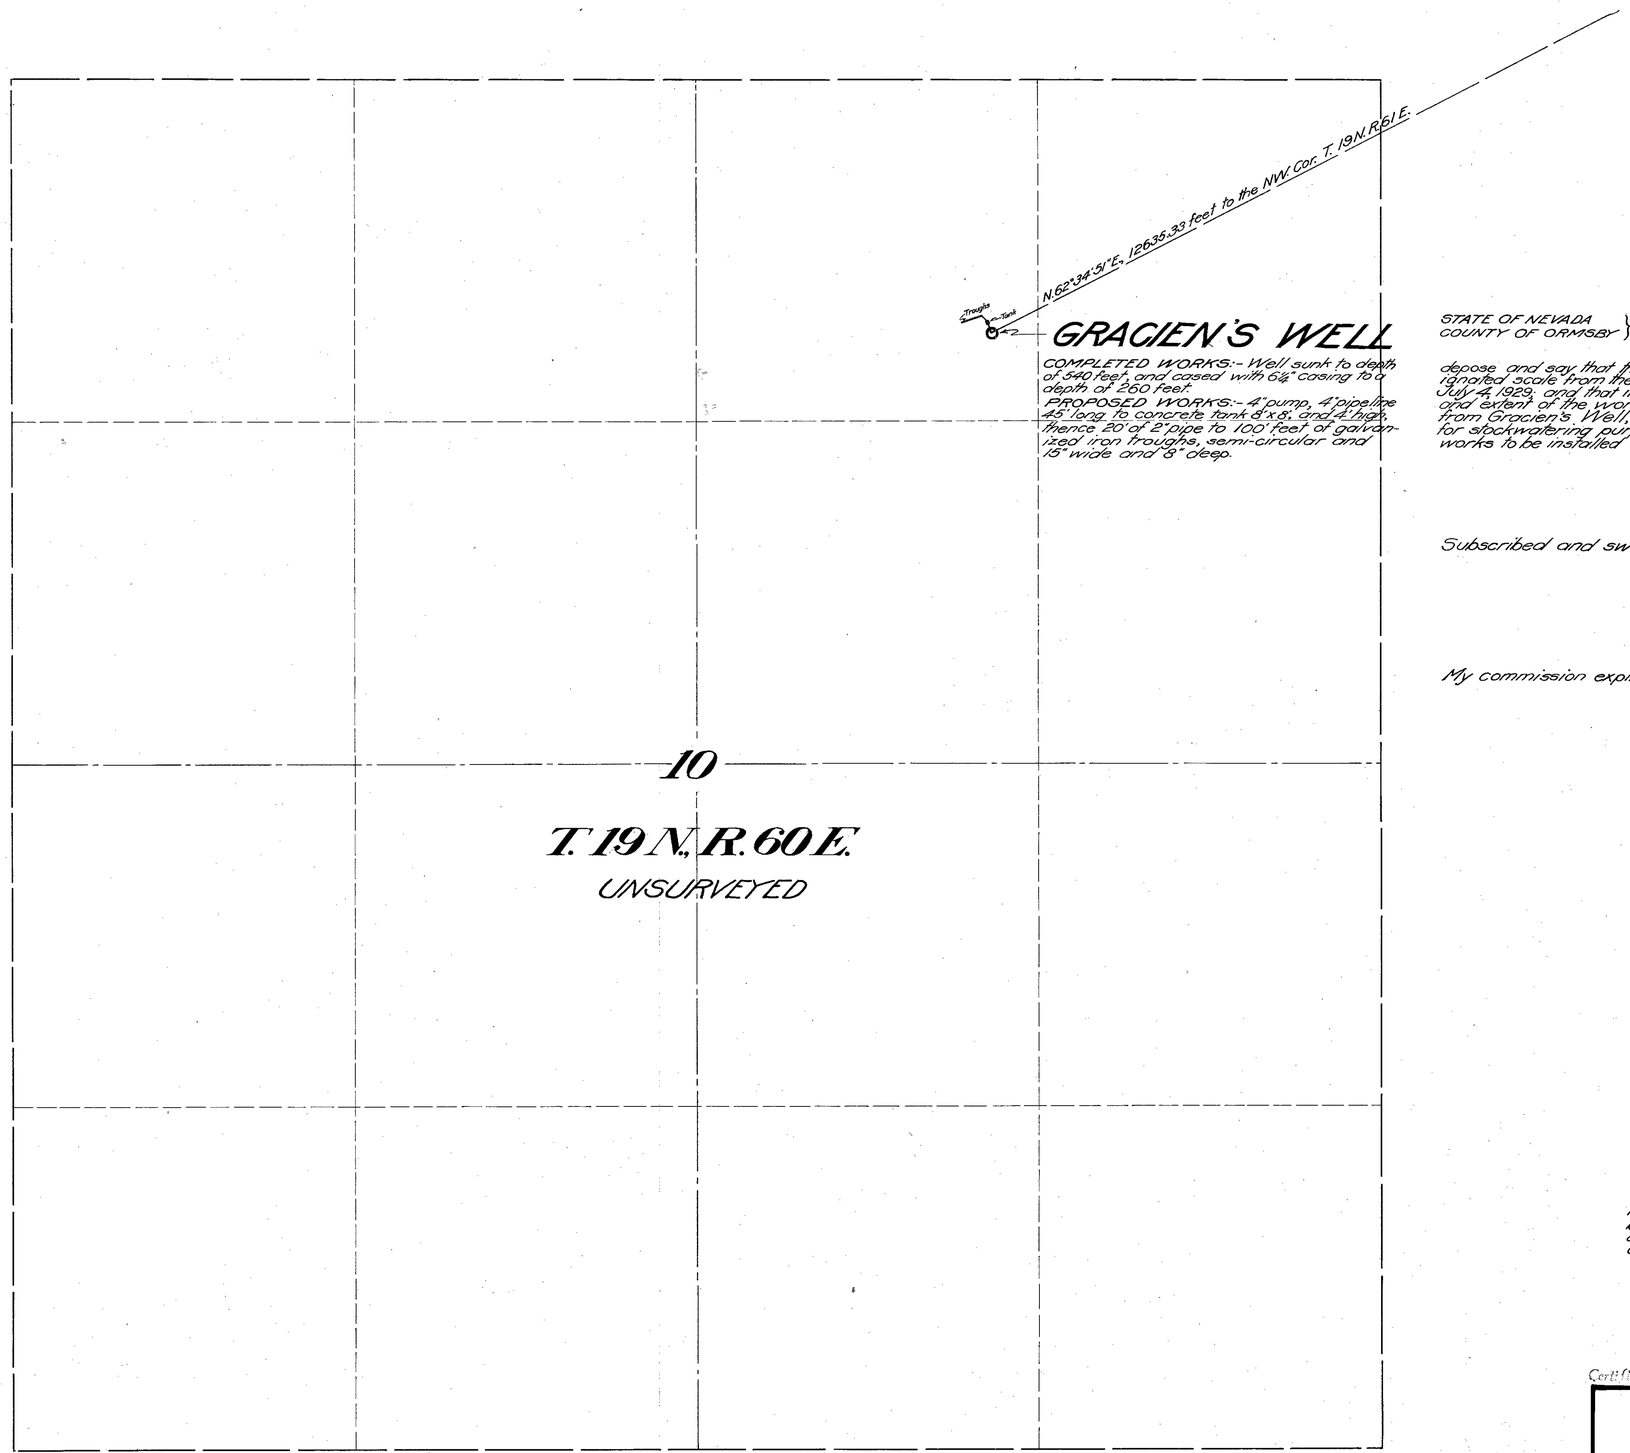

COMPLETED WORKS:- Well sunk to depth of 540 feet, and cased with 6¼" casing to a depth of 260 feet.

PROPOSED WORKS:- 4" pump, 4" pipeline 45' long to concrete tank 8'x8', and 4' high, thence 20' of 2" pipe to 100' feet of galvanized iron troughs, semi-circular and 15" wide and 8" deep.

STATE OF NEVADA
COUNTY OF ORMSBY } ss.

I, Harvey M. Payne, being first duly sworn, depose and say that this map has been correctly drawn to the designated scale from the field notes of a survey completed by me on July 4, 1929, and that it truly and correctly represents the location and extent of the works proposed to be constructed to divert water from Gracien's Well, White Pine County, Nevada, by John Uhalde for stockwatering purposes, and that the point of diversion and works to be installed are correctly shown hereon.

Harvey M. Payne
Water Right Engineer.

Subscribed and sworn to before me this 16th day of April, 1929.

L. R. Peters
Notary Public in and for
Ormsby County, Nevada.

My commission expires Dec. 20, 1930.

N

NOTE:- The location of the well shown hereon has been approximated as close as possible, in consideration of the fact that the territory is unsurveyed; however, the tie to the corner named is correct.

SCALE:- 1 inch = 300 feet

Certificate No. 1957 Issued May 10, 1923

MAP
TO ACCOMPANY
APPLICATION NO. 8602
FOR
STOCKWATERING
FROM
GRACIEN'S WELL
BY
JOHN UHALDE

SURVEYED AND MAPPED BY HARVEY M. PAYNE, WATER RIGHT ENGINEER

FILED
April 20, 1929
STATE ENGINEER'S OFFICE

S

80890 8602