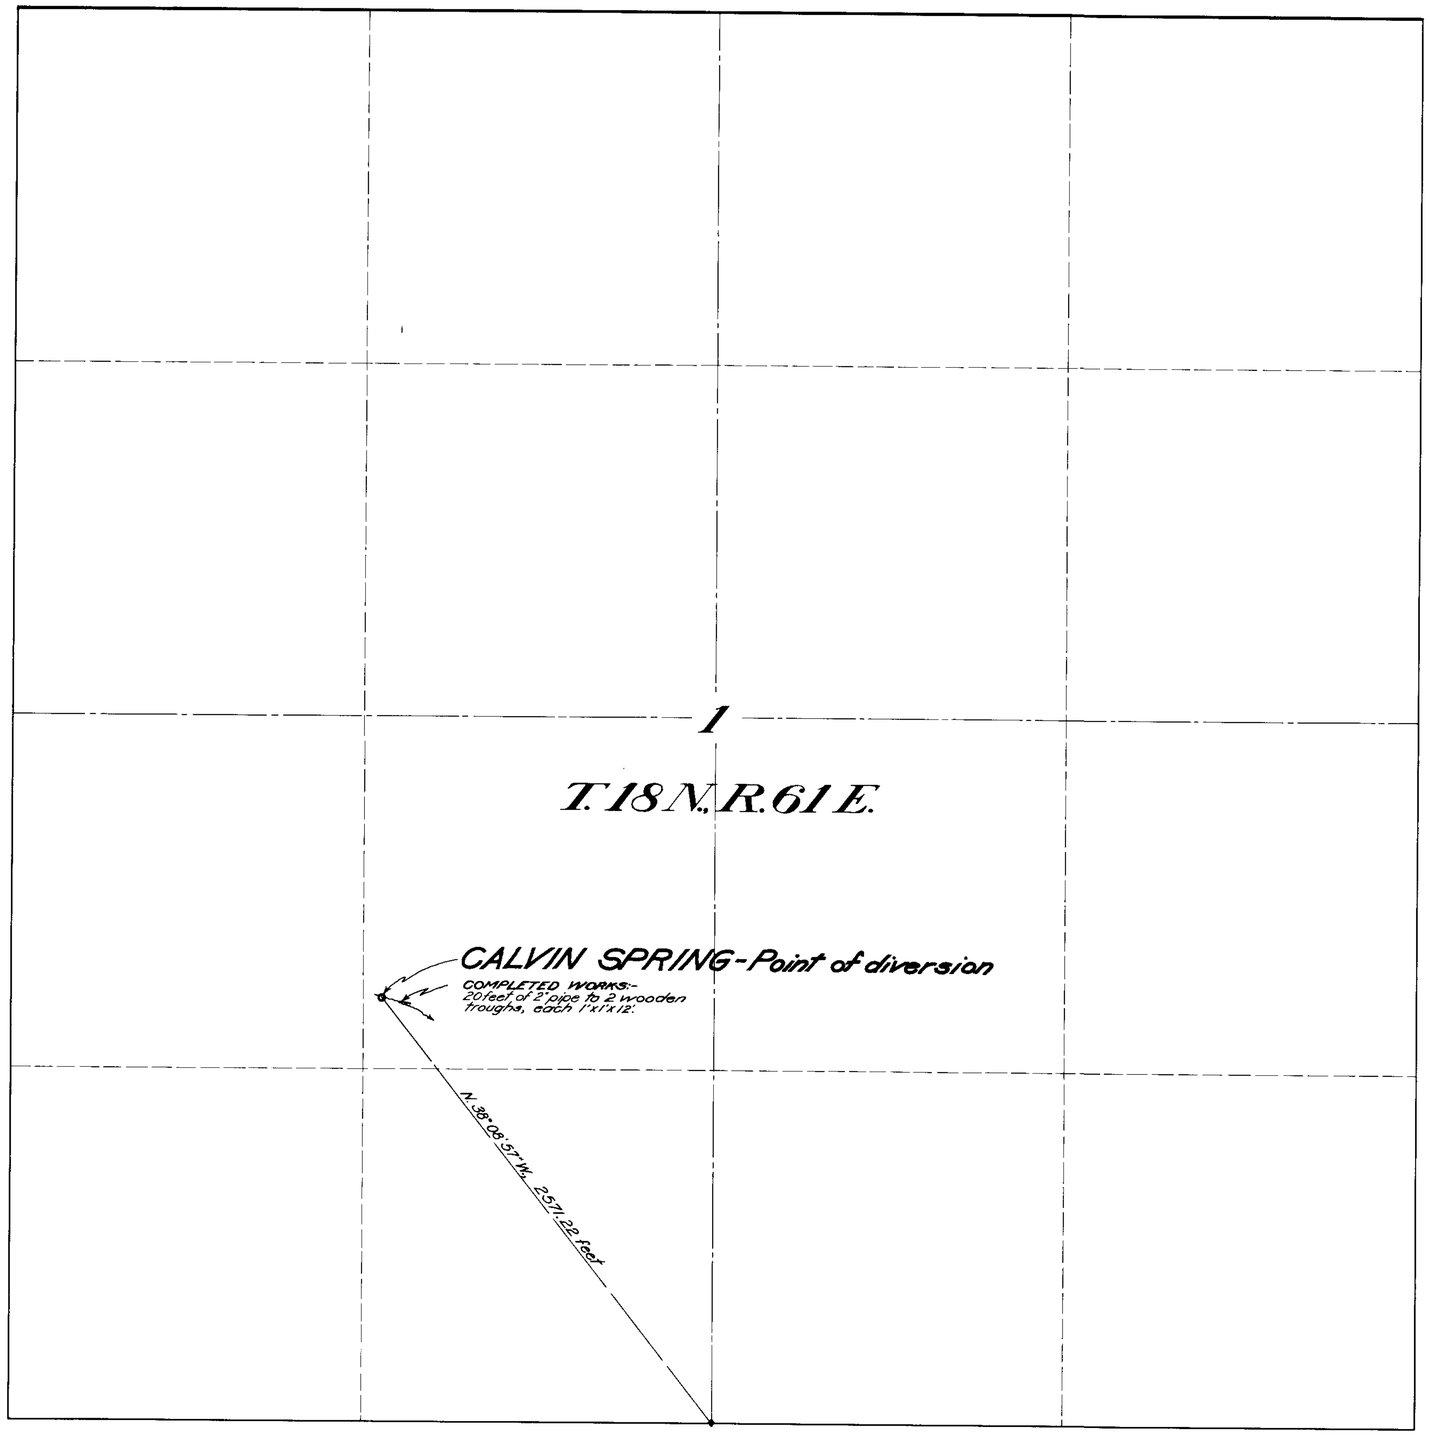


STATE OF NEVADA
COUNTY OF ORMSBY } ss.

I, Harvey M. Payne, being first duly sworn, depose and say that this map has been correctly drawn to the designated scale from the field notes of a survey made by me on July 9, 1928, and that it truly and correctly represents the location and extent of the works constructed to divert water from Calvin Spring, White Pine County, Nevada by John Uhalde for stockwatering purposes; and that the point of diversion and works installed are correctly shown hereon.

Harvey M. Payne
Water Right Engineer.

Subscribed and sworn to before me this 16th day of April, 1929.

J. A. Sters
Notary Public in and for
Ormsby County, Nevada.

My commission expires Dec. 20, 1930.

N

SCALE: 1 inch = 300 feet

FILED
April 20, 1929
STATE ENGINEER'S OFFICE

MAP
TO ACCOMPANY
APPLICATION NO. 8614
FOR
STOCKWATERING
FROM
CALVIN SPRING
BY
JOHN UHALDE

SURVEYED AND MAPPED BY HARVEY M. PAYNE, WATER RIGHT ENGINEER.

8614