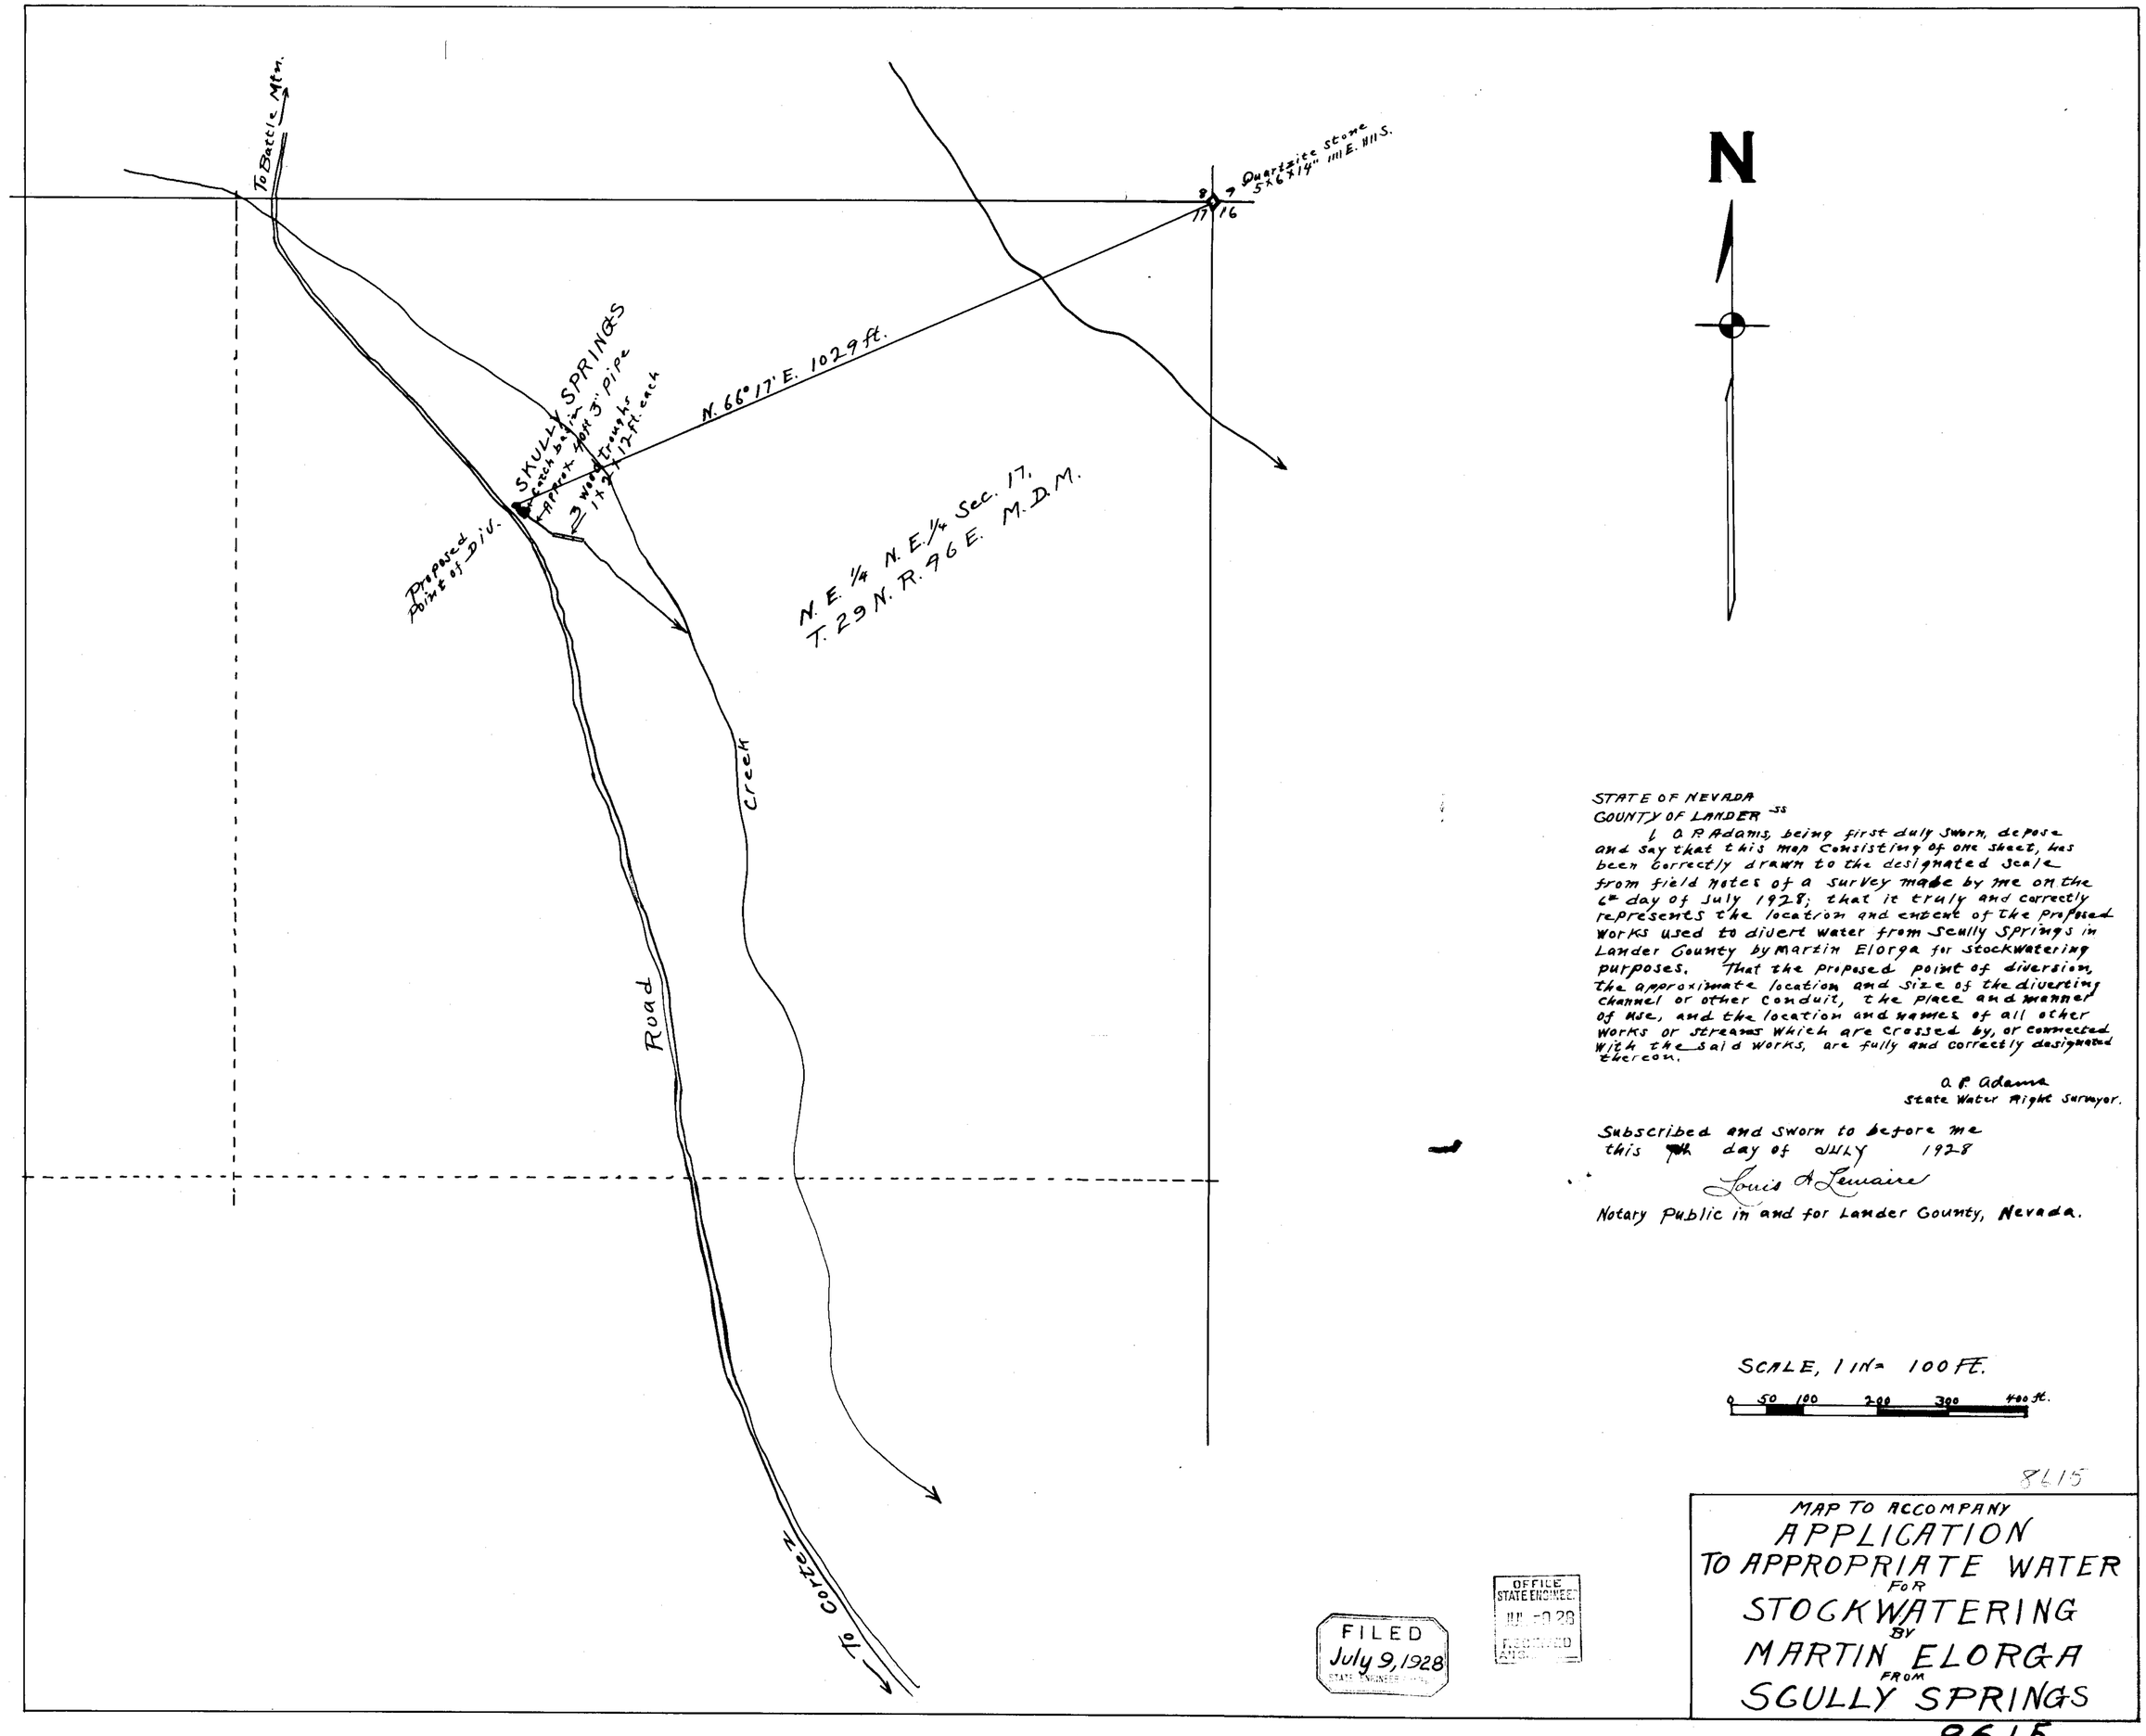

STATE OF NEVADA
COUNTY OF LANDER ss

I O. P. Adams, being first duly sworn, depose and say that this map consisting of one sheet, has been correctly drawn to the designated scale from field notes of a survey made by me on the 6th day of July 1928; that it truly and correctly represents the location and extent of the proposed works used to divert water from Scully Springs in Lander County by Martin Elorga for stockwatering purposes. That the proposed point of diversion, the approximate location and size of the diverting channel or other conduit, the place and manner of use, and the location and names of all other works or streams which are crossed by, or connected with the said works, are fully and correctly designated thereon.

O. P. Adams
State Water Right Surveyor.

Subscribed and sworn to before me this 7th day of JULY 1928

Louis A. Lemaire
Notary Public in and for Lander County, Nevada.

SCALE, 1 in = 100 ft.

0 50 100 200 300 400 ft.

8615

MAP TO ACCOMPANY
APPLICATION
TO APPROPRIATE WATER
FOR
STOCKWATERING
BY
MARTIN ELORGA
FROM
SCULLY SPRINGS

FILED
July 9, 1928
STATE ENGINEER

OFFICE STATE ENGINEER
JUL 20 28
RECEIVED

8615