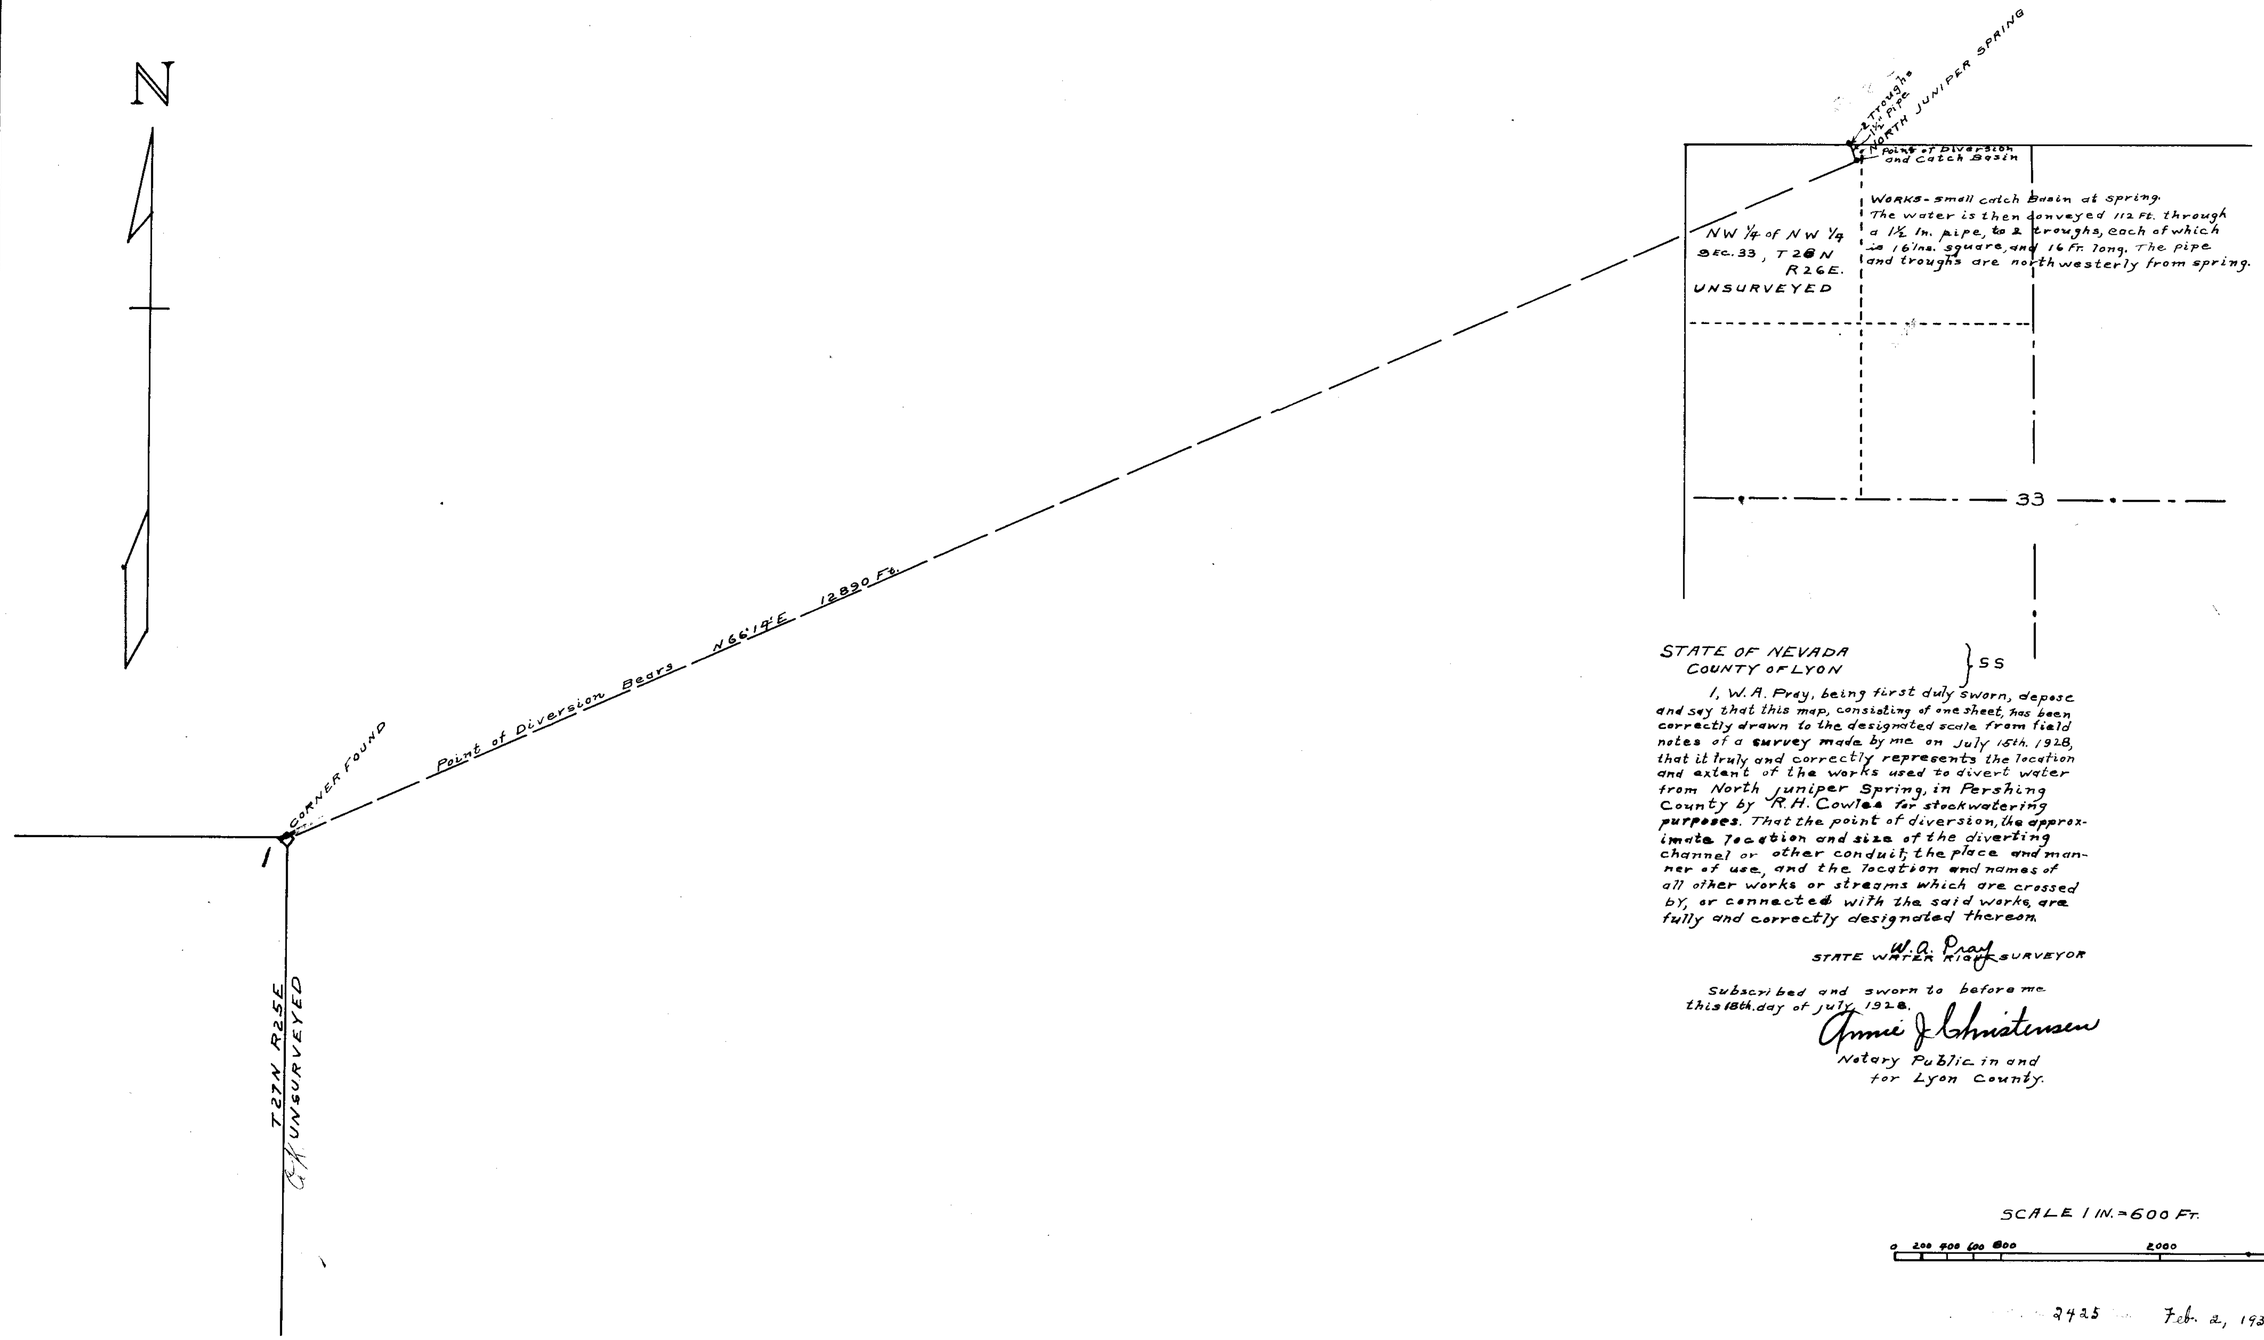

STATE OF NEVADA
COUNTY OF LYON } SS

I, W. A. Pray, being first duly sworn, depose and say that this map, consisting of one sheet, has been correctly drawn to the designated scale from field notes of a survey made by me on July 15th. 1928, that it truly and correctly represents the location and extent of the works used to divert water from North Juniper Spring, in Pershing County by R. H. Cowles for stockwatering purposes. That the point of diversion, the approximate location and size of the diverting channel or other conduit, the place and manner of use, and the location and names of all other works or streams which are crossed by, or connected with the said works, are fully and correctly designated thereon.

W. A. Pray
STATE WATER RIGHTS SURVEYOR

Subscribed and sworn to before me this 18th. day of July, 1928.

Annie J. Christensen
Notary Public in and for Lyon County.

SCALE 1 IN. = 600 Ft.

0 200 400 600 800 2000 3000

2425 Feb. 2, 1939

FILED
Aug. 1, 1928
STATE ENGINEER'S OFFICE

MAP TO ACCOMPANY
APPLICATION
TO APPROPRIATE WATER
FOR
STOCKWATERING
BY
R. H. COWLES
FROM
NORTH JUNIPER SPRING

8625