


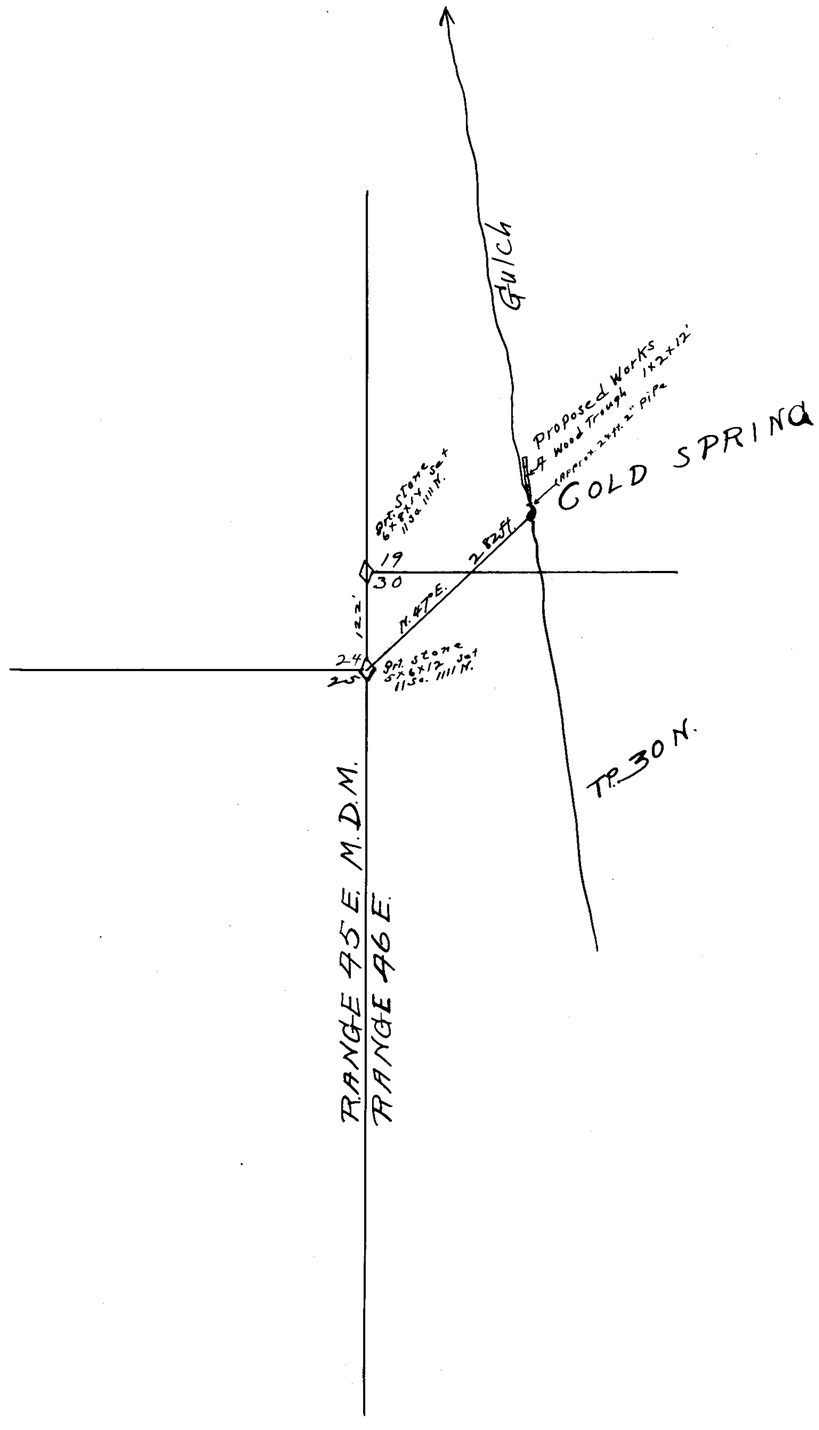


STATE OF NEVADA
COUNTY OF LANDER } S.S.

I, O. P. Adams, being first duly sworn, depose and say that this map, consisting of one sheet, has been correctly drawn to the designated scale from field notes of a survey made by me on the 3rd day of July 1928; That it truly and correctly represents the location and extent of the proposed works used to divert water from Cold Spring in Lander County by Martin Elorga for stock watering purposes. That the proposed point of diversion, the approximate location and size the diverting channel or other conduit, the place and manner of use, and the location and names of all other works or streams which are crossed by, or connected with the said works, are truly and correctly designated thereon.

O. P. Adams
STATE WATER RIGHT SURVEYOR

Subscribed and sworn to before me this day of 31st July 1928

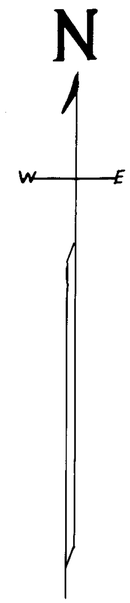Louis A. Lemaire
Notary Public in and for Lander County, Nevada.

SCALE. 1 IN. = 100 FT.

0 100 200 300 400 500 FT.

8633

MAP TO ACCOMPANY
APPLICATION
TO APPROPRIATE WATER
FOR
STOCKWATERING
BY
MARTIN ELORGA
FROM
COLD SPRING.

FILED
Aug. 1, 1928

8633