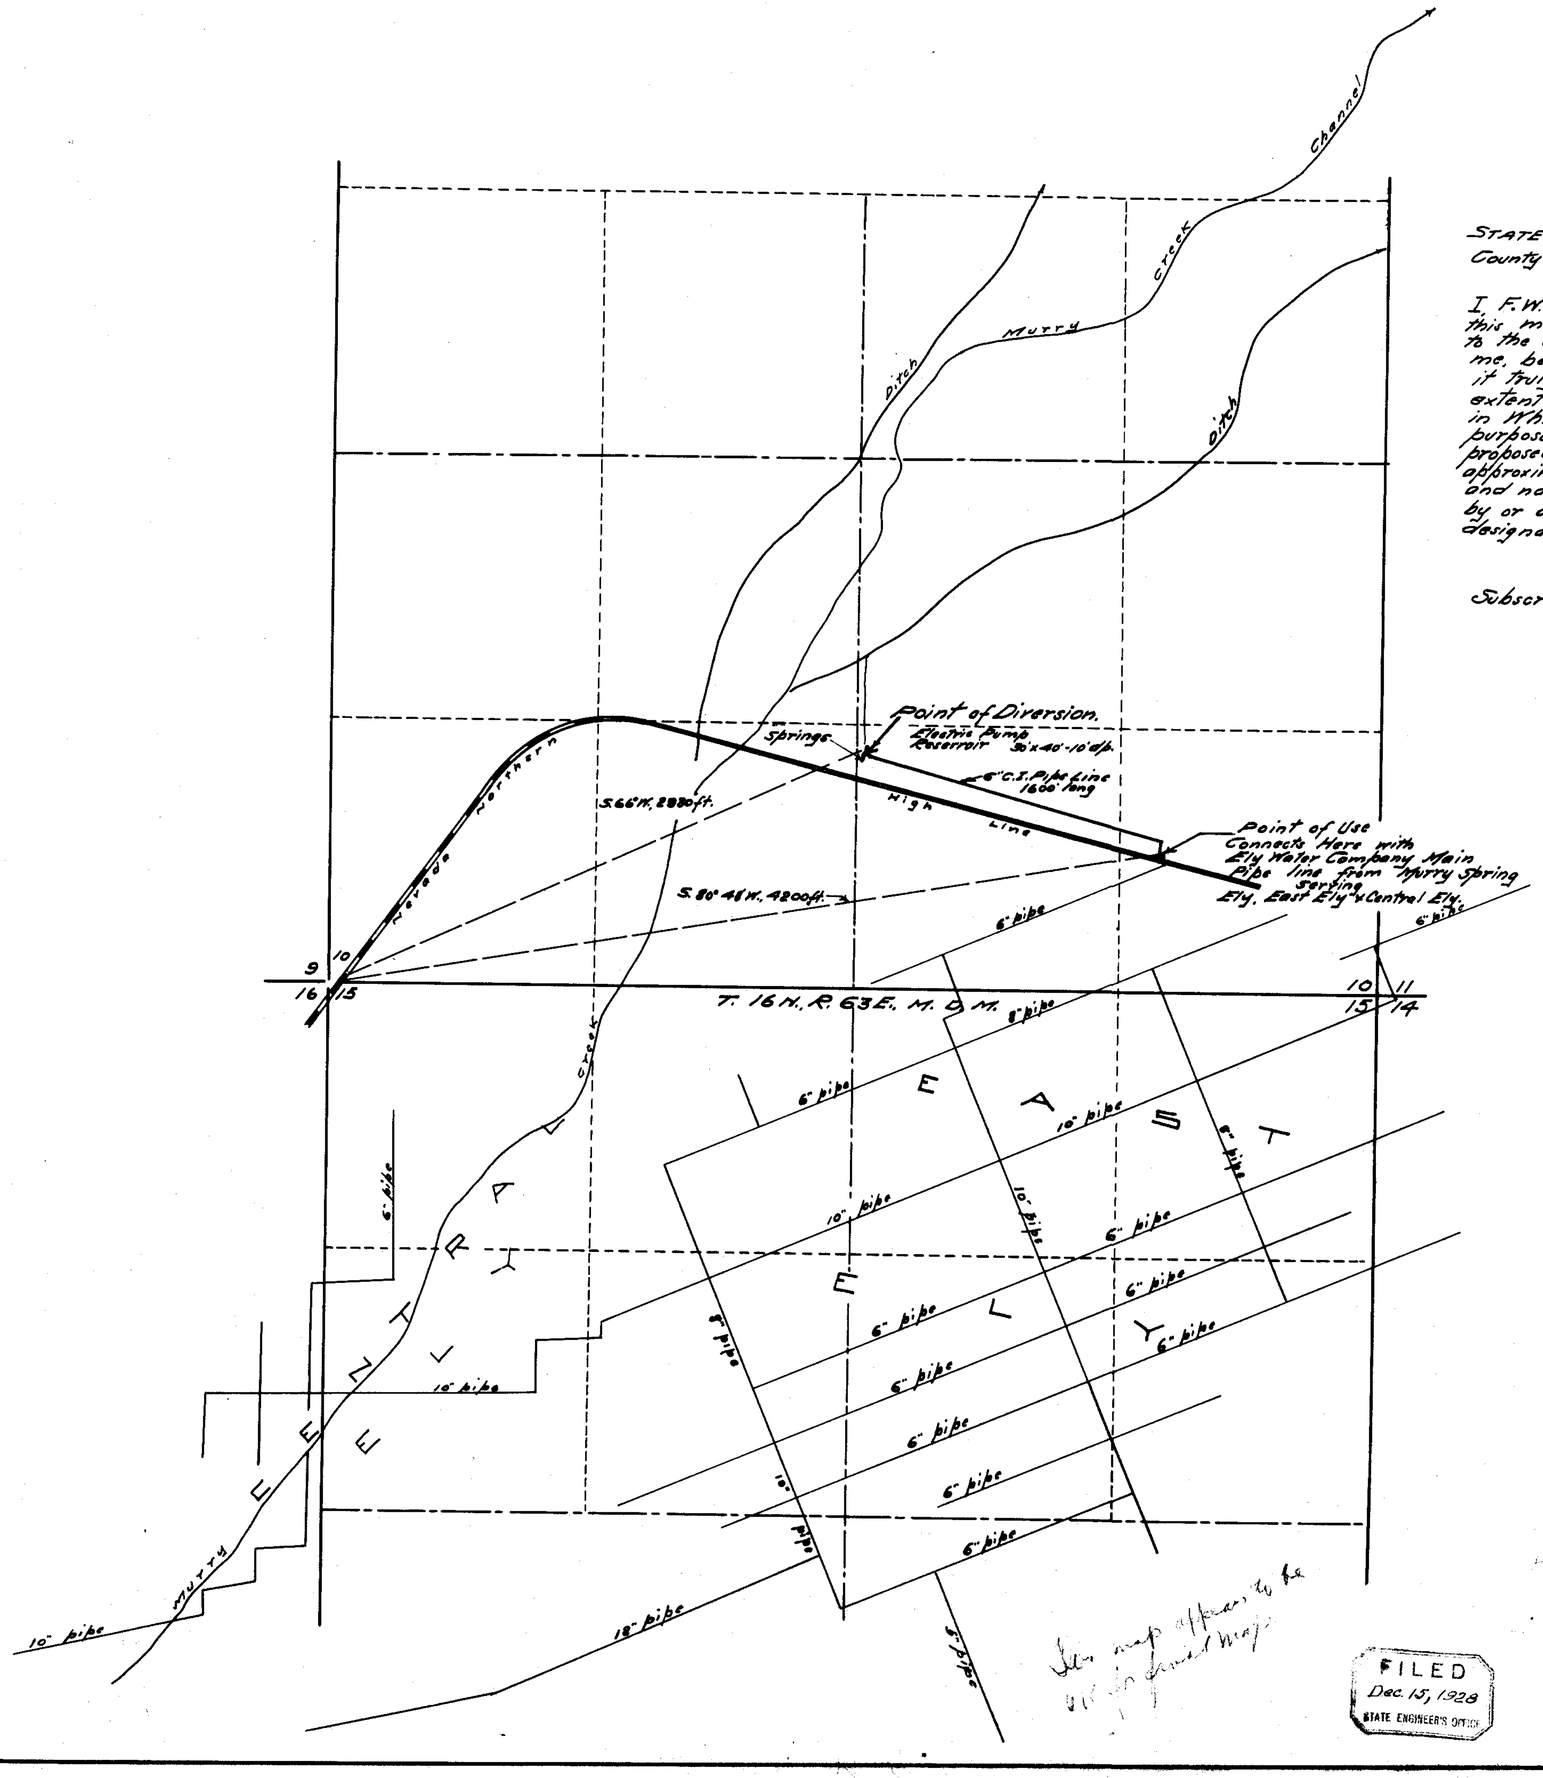

STATE OF NEVADA }
County of White Pine } ss.

I, F. W. Millard, being first duly sworn, depose and say that this map, consisting of two sheets, has been correctly drawn to the designated scale from field notes of a survey made by me, between the 9th and 11th days of November, 1928; that it truly and correctly represents the proposed location and extent of the works used to divert water from Springs in White Pine County, by Ely Water Company for domestic purposes and supplying Ely, East Ely & Central Ely; That the proposed point of diversion, the location of the pumping plant, the approximate size & capacity of the diverting conduit and the location and names of all other works or streams which are crossed by or connected with said works are fully and correctly designated hereon.

F. W. Millard
State Water Right Surveyor.

Subscribed and sworn to before me this 7th day of December, 1928.

Gladys McKennan
Notary Public in and for White Pine County, Nevada.

MAP IN TWO SHEETS
SHEET NO. 1.

0 500 1000 2000
Scale 1 in. = 400 ft.

Certificate No. 2512 Issued 3/9/40

MAP TO ACCOMPANY
APPLICATION
TO APPROPRIATE WATER FOR DOMESTIC PURPOSES AND SUPPLYING ELY, EAST ELY & CENTRAL ELY.
BY- ELY WATER COMPANY
FROM
SPRINGS.

Surveyed by Ed. Millard & Son.
Ely, Nevada.

This map appears to be [illegible]

FILED
Dec. 15, 1928
STATE ENGINEER'S OFFICE

8641

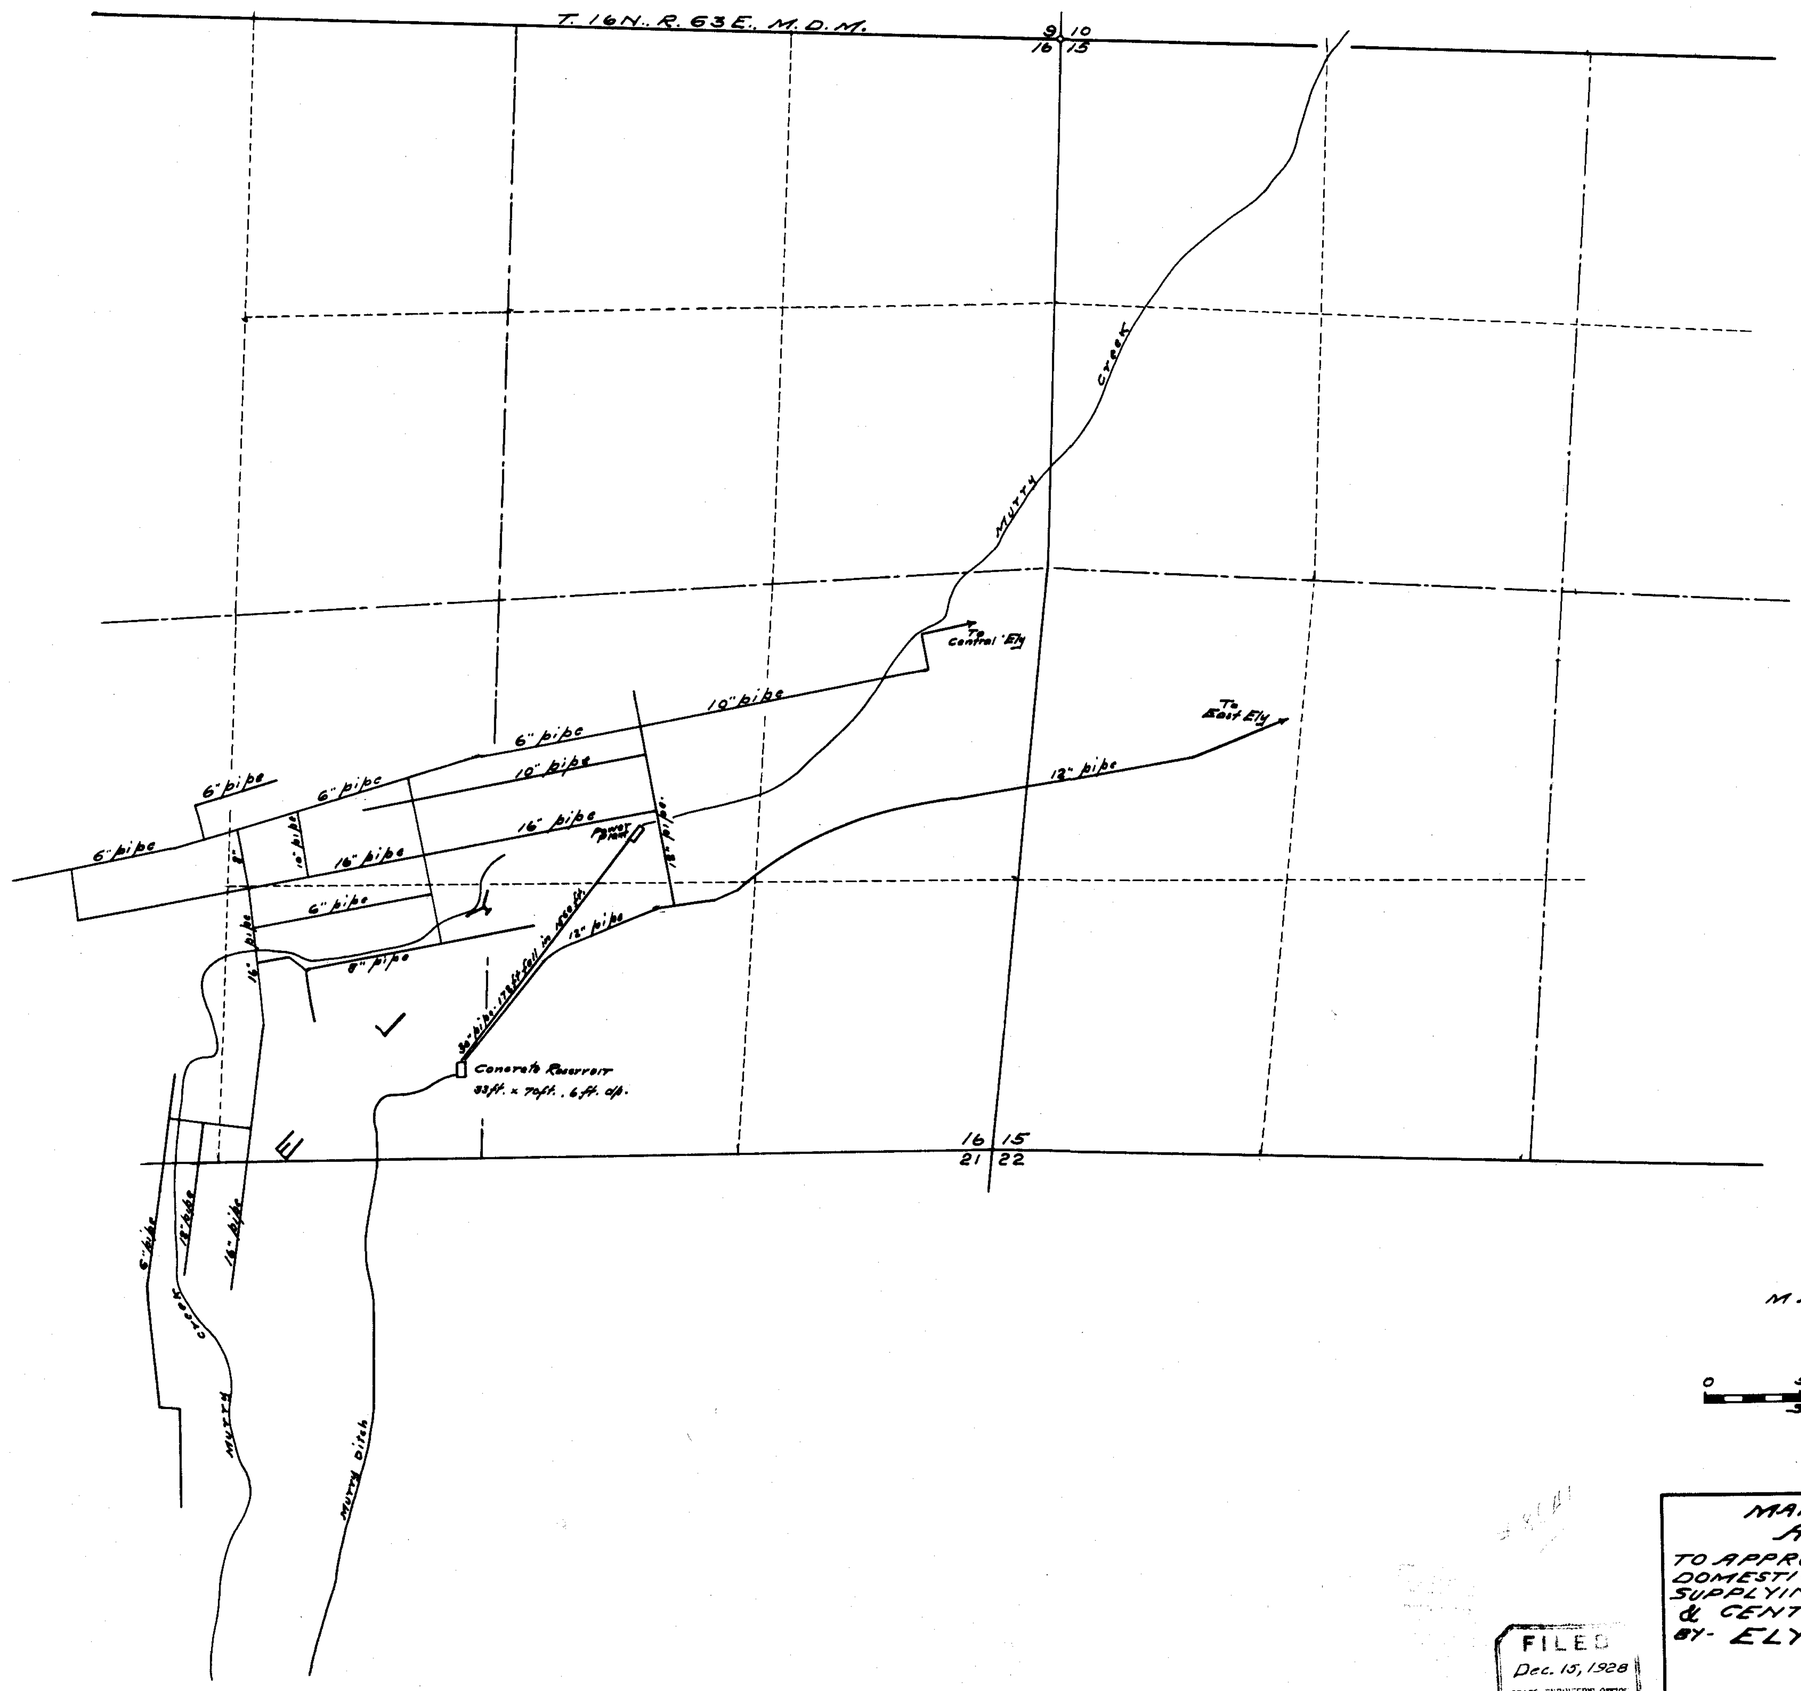

MAP IN TWO SHEETS.
SHEET NO. 2.

0 500 1000 2000
Scale 1 in. = 400 ft.

FILED
Dec. 15, 1928
STATE ENGINEER'S OFFICE

MAP TO ACCOMPANY
APPLICATION
TO APPROPRIATE WATER FOR DOMESTIC PURPOSES AND SUPPLYING ELY, EAST ELY & CENTRAL ELY.
BY- ELY WATER COMPANY.
FROM.
SPRINGS.

Surveyed by Ed. Millard & Son.
Ely, Nevada.

8641