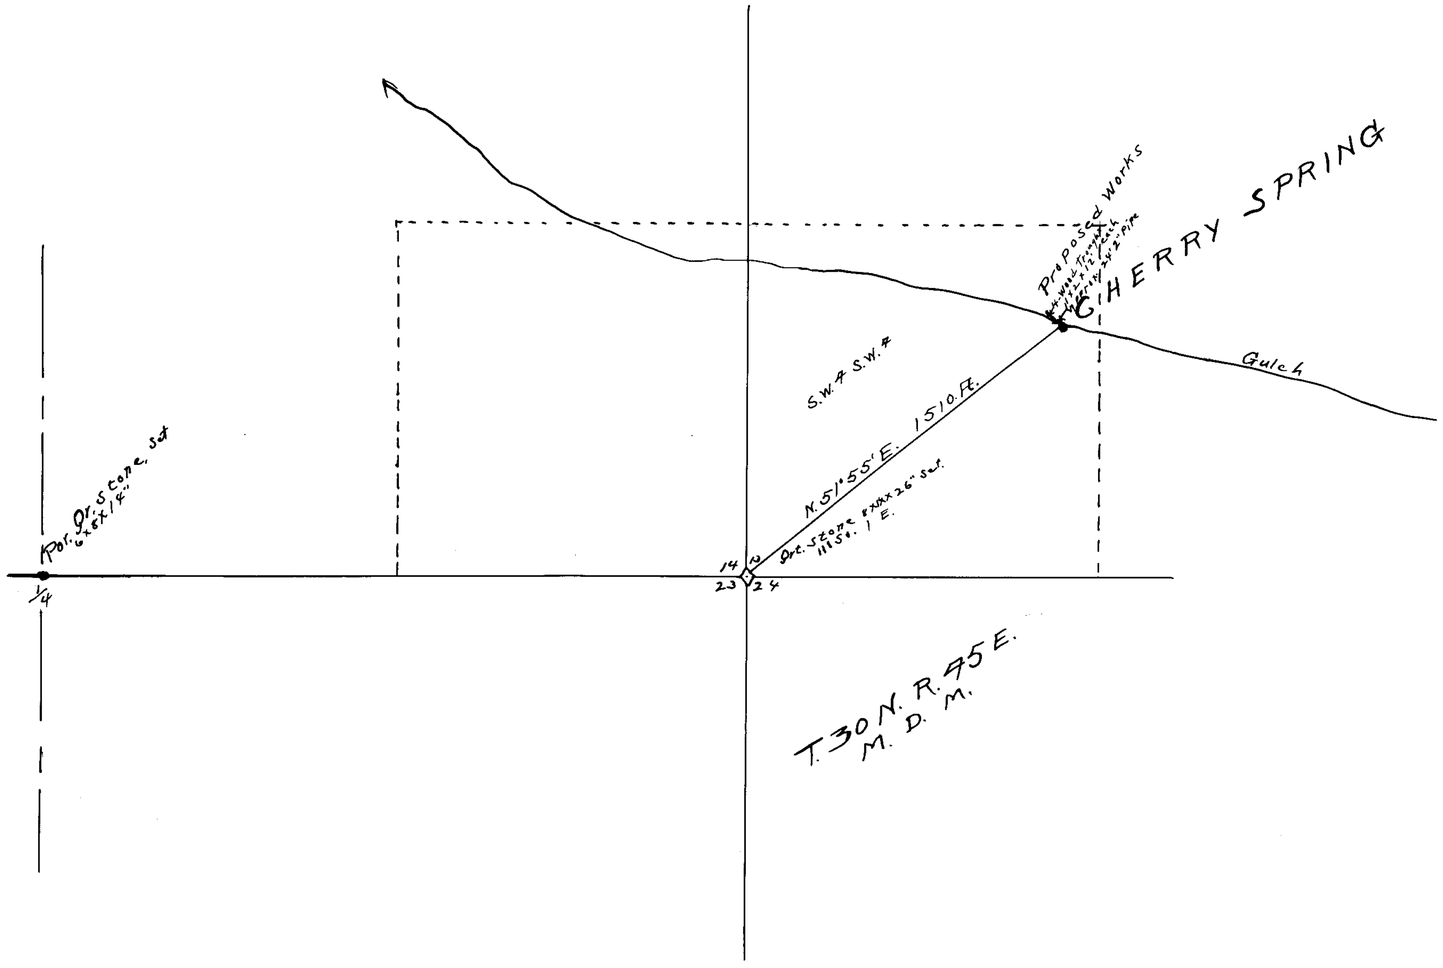

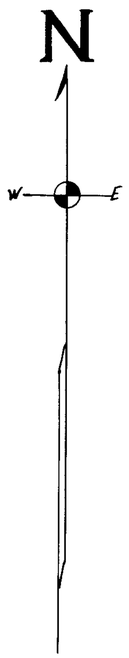

STATE OF NEVADA
COUNTY OF LANDER } S.S.

I, O. P. Adams, being first duly sworn, depose and say that this map, consisting of one sheet, has been correctly drawn to the designated scale from field notes of a survey made by me on the 23rd day of July 1928; that it truly and correctly represents the location and extent of the proposed works used to divert water from Cherry Spring in Lander County, by Martin Elorga for stock watering purposes.

That the proposed point of diversion the approximate location and size of the diverting channel or other conduit, the place and manner of use, and the location and names of all other works or streams which are crossed by, or connected with the said works, are fully and correctly designated thereon.

O. P. Adams
State Water Right Surveyor

Subscribed and sworn to before me this 31st day of July 1928.

Louis A. Lemaire
Notary Public in and for
Lander County, Nevada.

SCALE: 300 Ft. TO ONE INCH

0 1 2 3 4 500 1000 1500 Ft.

8651

MAP TO ACCOMPANY
APPLICATION
TO APPROPRIATE WATER
FOR
STOCKWATERING
BY
MARTIN ELORGA
FROM
CHERRY SPRING

FILED
Aug 1, 1928

8651