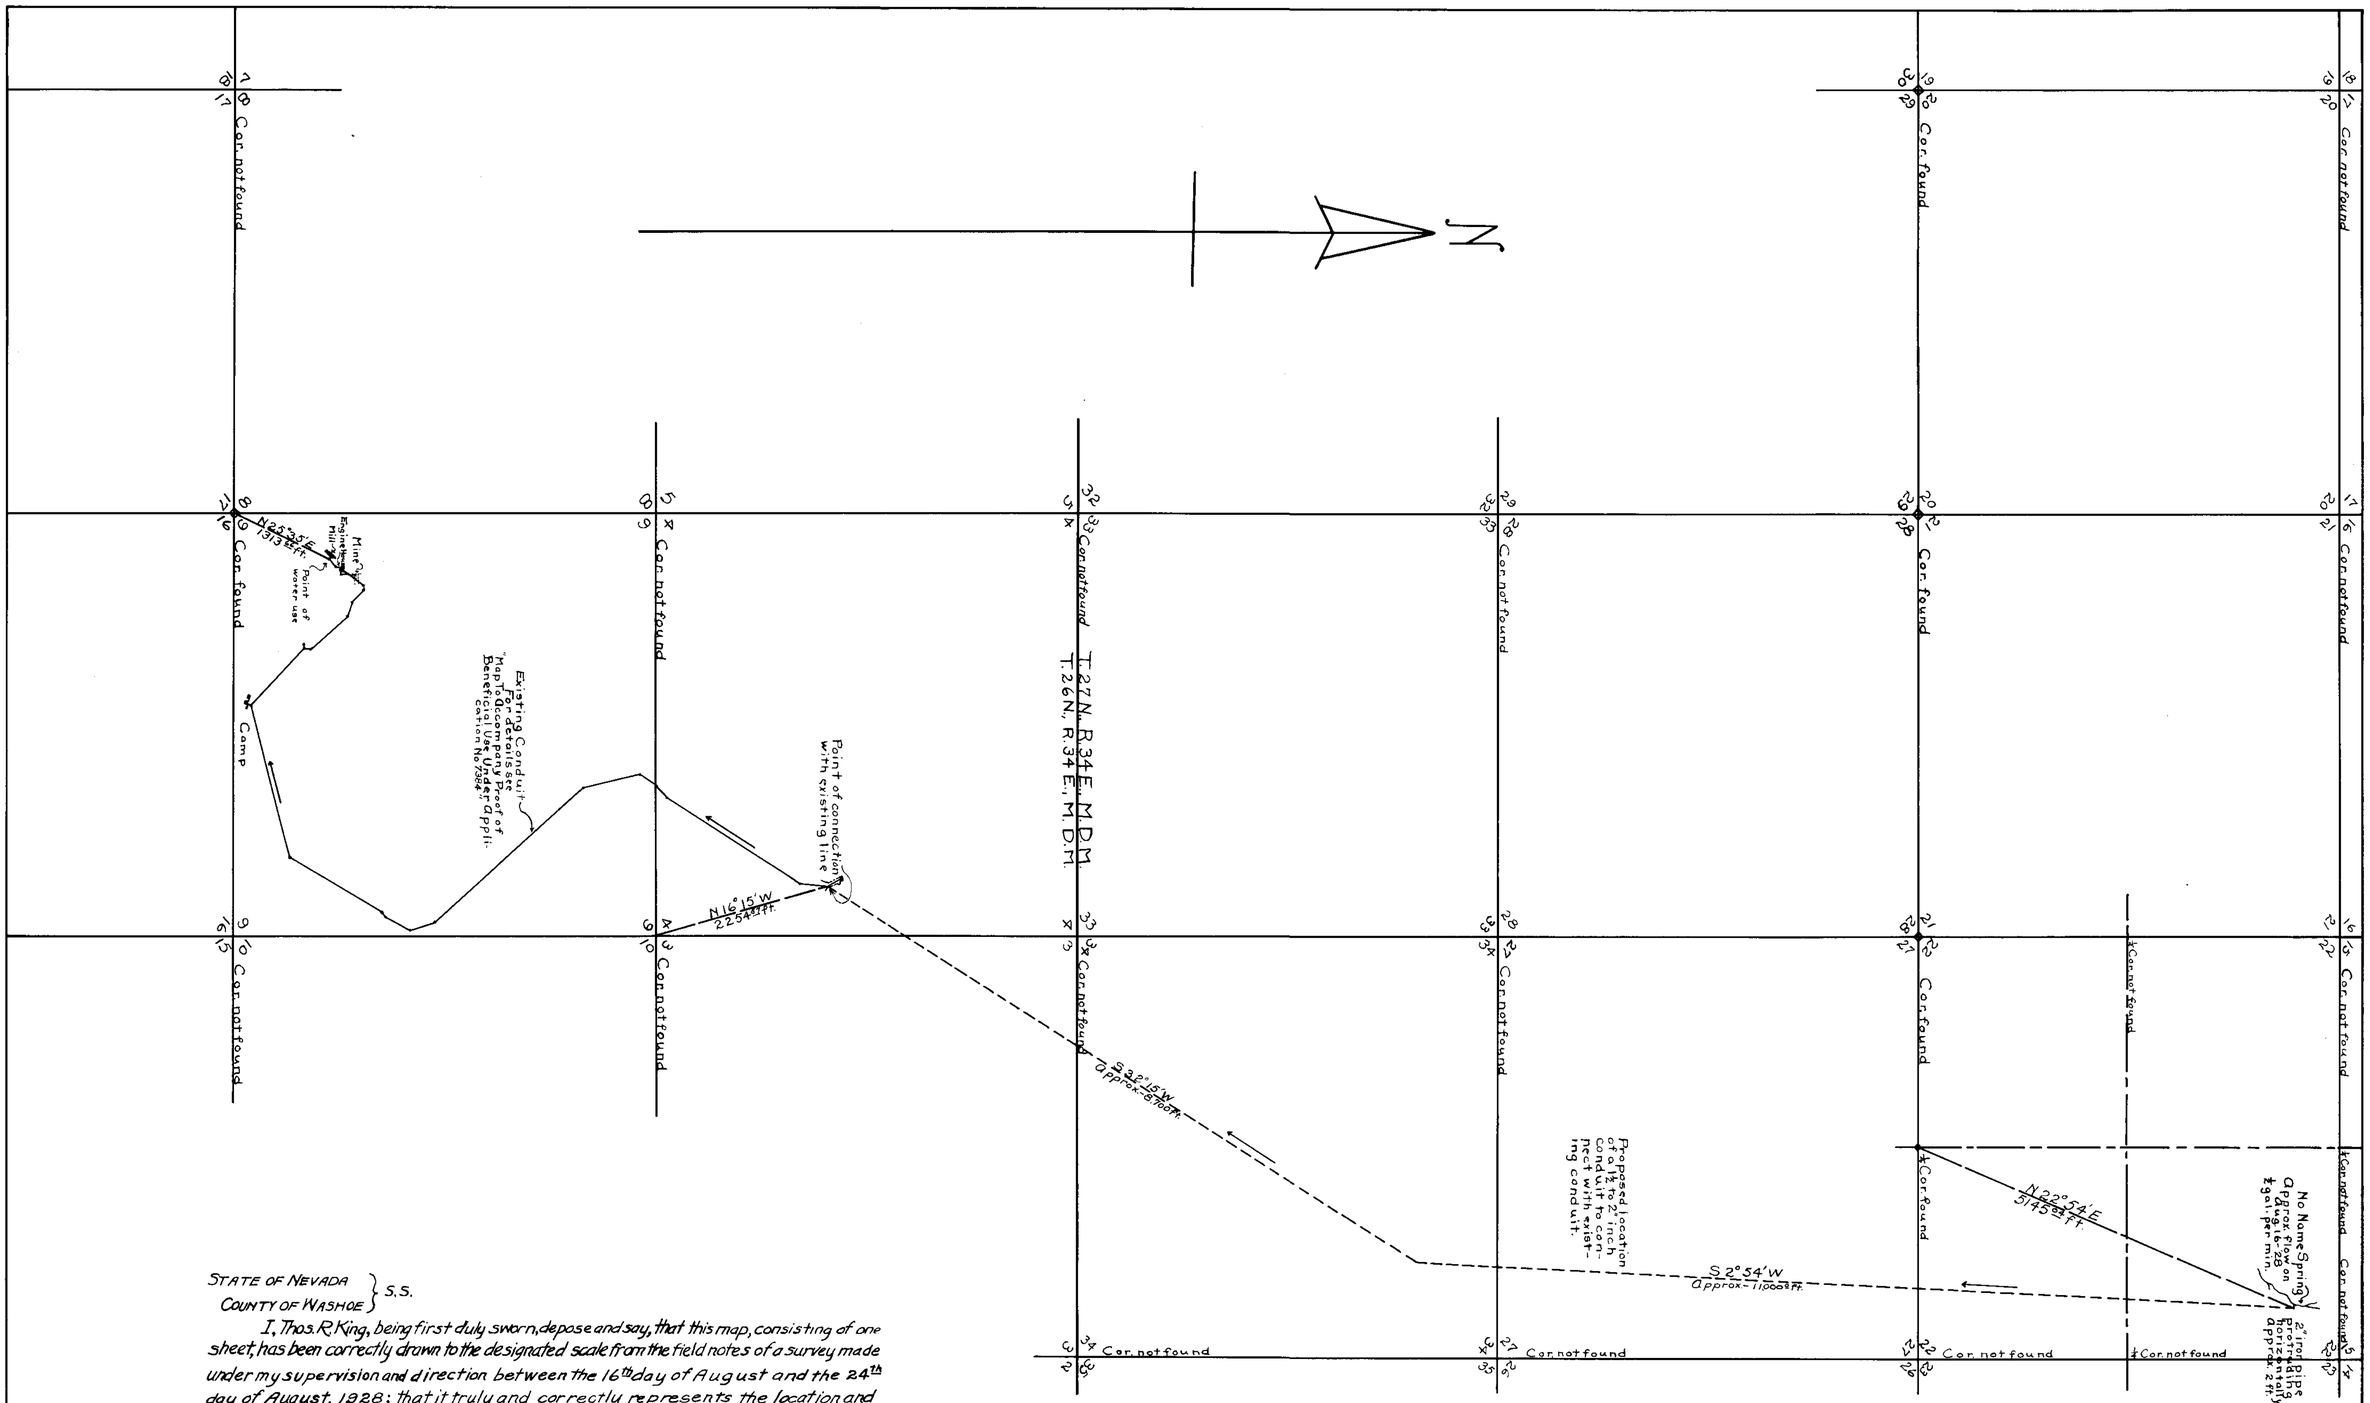

SCALE - 1 INCH = 1000 FEET

1000 500 250 0 1000 ft. 2000 ft. 3000 ft.

STATE OF NEVADA }
COUNTY OF WASHOE } S.S.

I, Thos. R. King, being first duly sworn, depose and say, that this map, consisting of one sheet, has been correctly drawn to the designated scale from the field notes of a survey made under my supervision and direction between the 16th day of August and the 24th day of August, 1928; that it truly and correctly represents the location and extent of the proposed works used to divert water from an unnamed spring, in Pershing County, by the Pershing Quicksilver Company, for mining and domestic purposes. That the proposed point of diversion, the approximate size and capacity of the diverting conduit, and the location and names of all works or streams which are crossed by or connected with said works, are fully and correctly designated hereon.

Thos. R. King.
State Water Right Surveyor.

Subscribed and sworn to before me this 26 day of October A.D. 1928.

C. J. Brophi
Notary Public in and for Washoe County, Nevada.

FILED
Oct. 29, 1928
STATE ENGINEER

MAP
TO ACCOMPANY APPLICATION TO APPROPRIATE WATER FOR DOMESTIC AND MINING USE
BY THE
PERSHING QUICKSILVER COMPANY
LOVELOCK NEVADA
FROM AN UNNAMED SPRING

KING & MALONE - ENGR'S. - 1928 - RENO NEVADA

8653